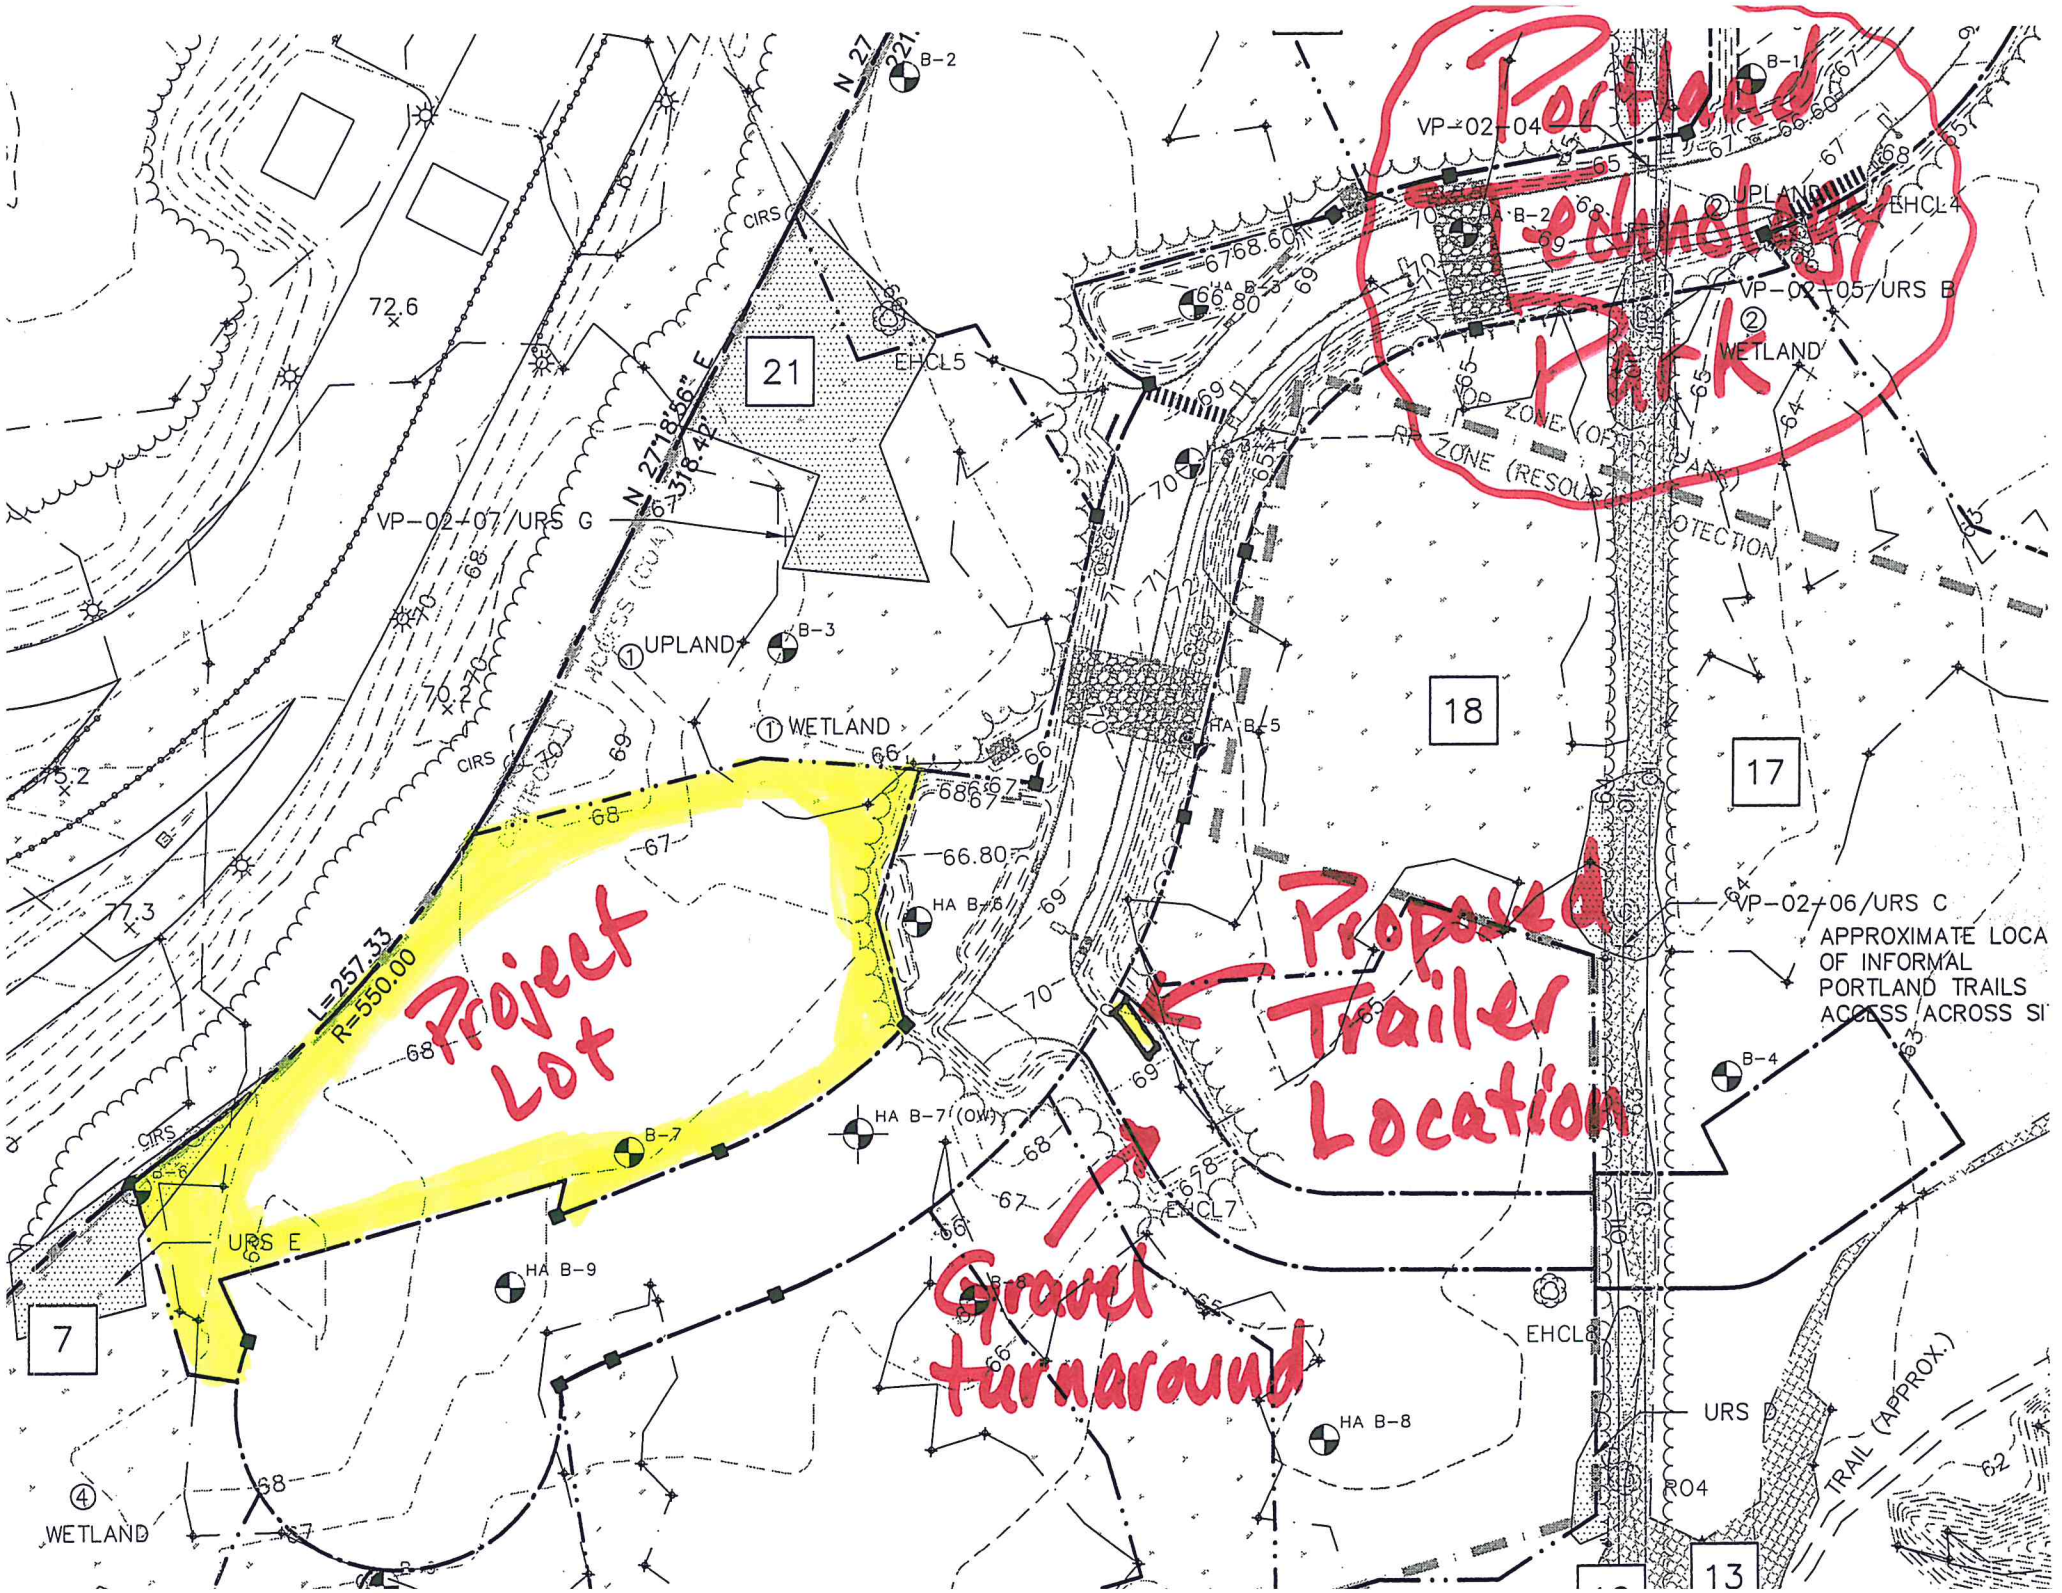
Portland Edwards Park
Project Lot
Proposed Trailer Location
Gravel turnaround
VP-02-04
VP-02-05/URS B
VP-02-07/URS G
VP-02-06/URS C
APPROXIMATE LOCA OF INFORMAL PORTLAND TRAILS ACCESS ACROSS SI
WETLAND
UPLAND
EHCL4
EHCL5
EHCL6
EHCL7
HA B-5
HA B-6
HA B-7 (OW)
HA B-8
HA B-9
URS D
URS E
TRAIL (APPROX.)
21
18
17
7
13
L=257.33
R=550.00