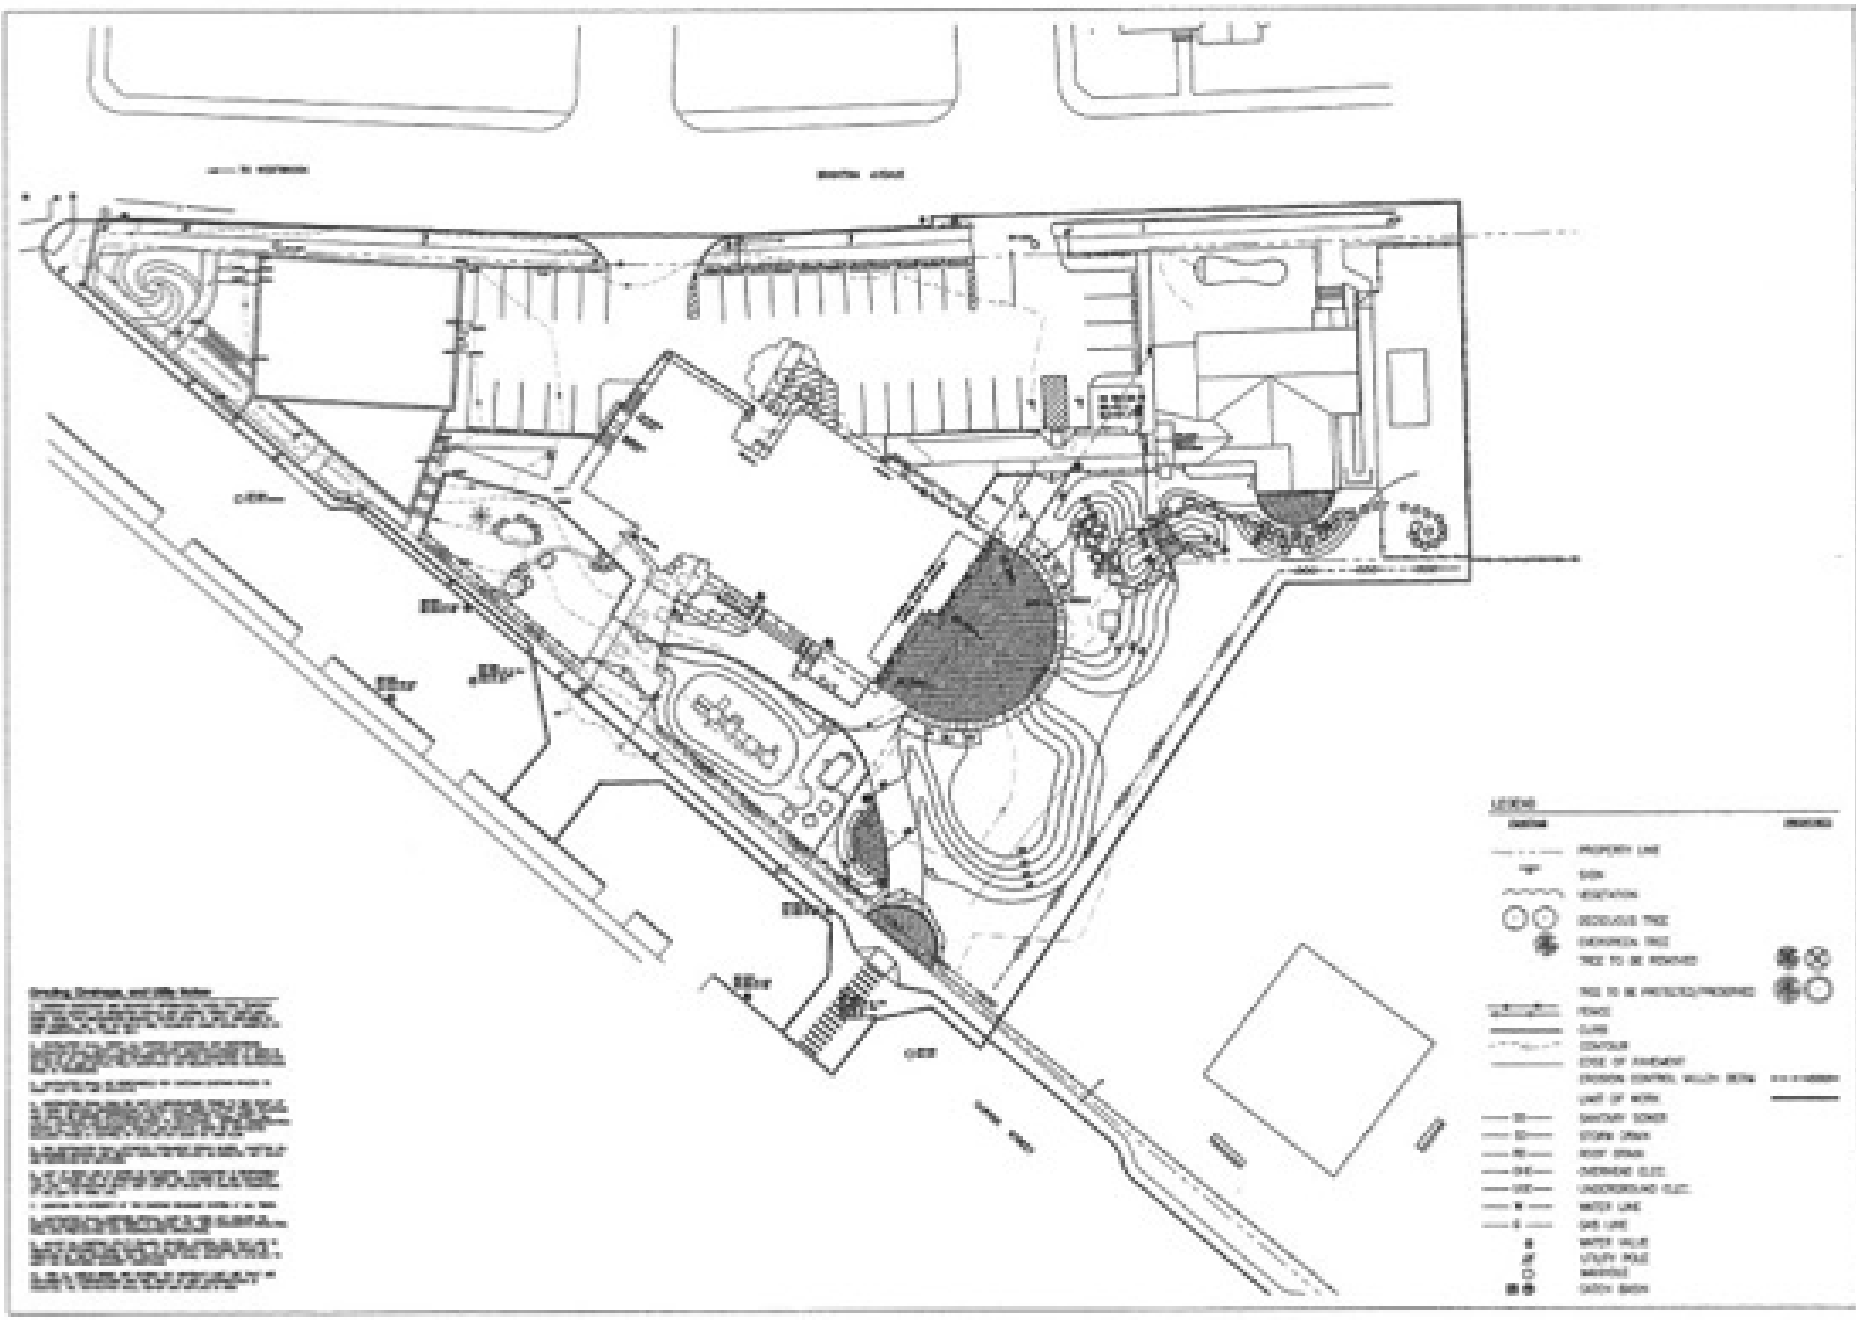

tjd&a

BREAKWATER SCHOOL
AND NASSON PARK
Portland, Maine

Grading and Drainage Plan

SHEET 2 OF 3