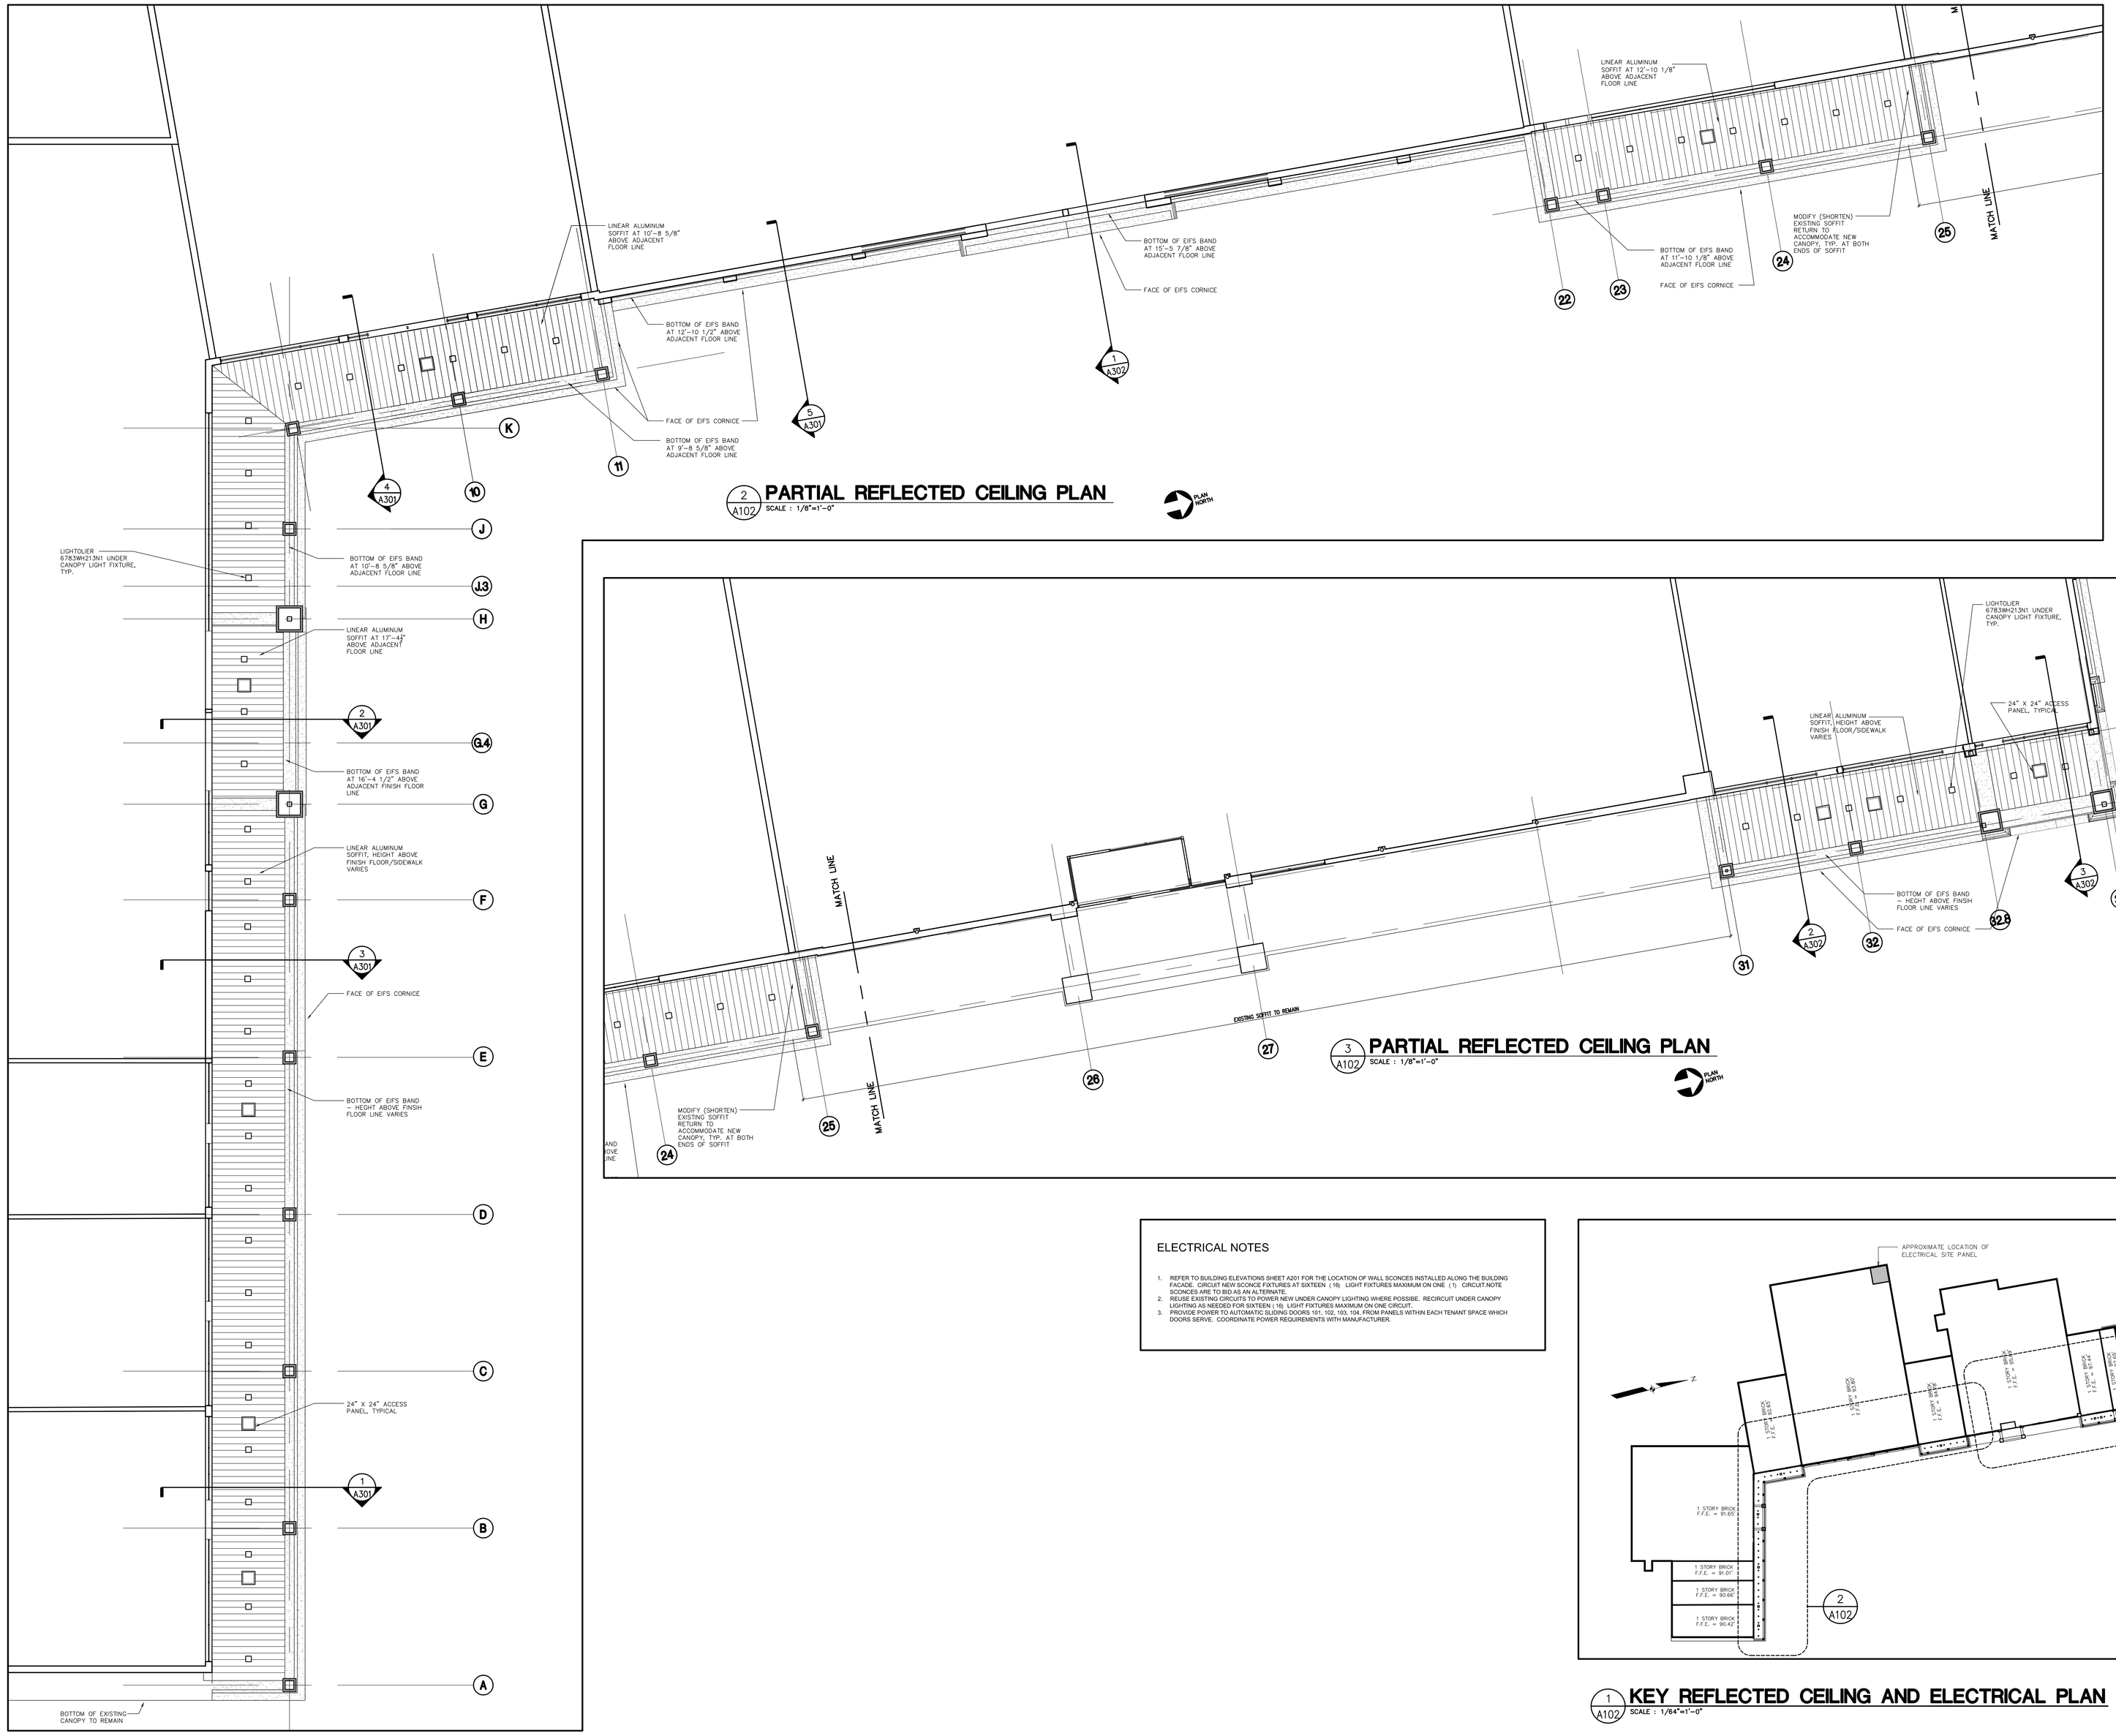

2 / A102 PARTIAL REFLECTED CEILING PLAN

SCALE : 1/8"=1'-0"

3 / A102 PARTIAL REFLECTED CEILING PLAN

SCALE : 1/8"=1'-0"

ELECTRICAL NOTES

1. REFER TO BUILDING ELEVATIONS SHEET A201 FOR THE LOCATION OF WALL SCONCES INSTALLED ALONG THE BUILDING FACADE. CIRCUIT NEW SCONCE FIXTURES AT SIXTEEN (16) LIGHT FIXTURES MAXIMUM ON ONE (1) CIRCUIT.NOTE SCONCES ARE TO BID AS AN ALTERNATE.
2. REUSE EXISTING CIRCUITS TO POWER NEW UNDER CANOPY LIGHTING WHERE POSSIBE. RECIRCUIT UNDER CANOPY LIGHTING AS NEEDED FOR SIXTEEN (16) LIGHT FIXTURES MAXIMUM ON ONE CIRCUIT.
3. PROVIDE POWER TO AUTOMATIC SLIDING DOORS 101, 102, 103, 104. FROM PANELS WITHIN EACH TENANT SPACE WHICH DOORS SERVE. COORDINATE POWER REQUIREMENTS WITH MANUFACTURER.

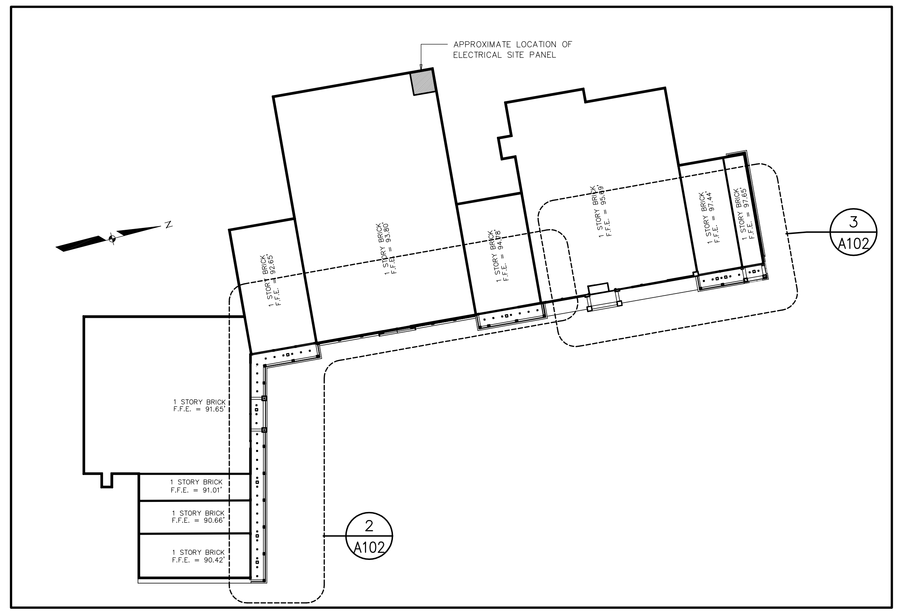

1 / A102 KEY REFLECTED CEILING AND ELECTRICAL PLAN

SCALE : 1/64"=1'-0"

Rev. #	Date	Description
0	05/14/07	BID

Dwn./Chkr	Drawn By	Checked By
CWS	NGS	CWS
Scale	Date	Approved
AS NOTED	05/14/2007	

Drawing Description: FACADE IMPROVEMENTS
REFLECTED CEILING AND ELECTRICAL PLAN(S)

Address/Project Name: PINE TREE SHOPPING CENTER, BRIGHTON AVE., PORTLAND, ME

Seal

A/E Project No: 05120

Architect/Engineer: SCHNEE ARCHITECTS
82 Sherman Street, Cambridge, MA 02140
TEL: 617-492-4400 FAX: 617-492-4555

OWNER: CENTRO HERITAGE SPE 4LLC
40 SKOKIE BLVD., SUITE 600
NORTHBROOK, IL 60062

State: ME
Site: PINE TREE

Phase: BID

Sheet No.: A102