ITEM A - (1) MANUFACTURE & INSTALL LED CHANNEL LETTERS

SCALE: 3/8"=1'-0"

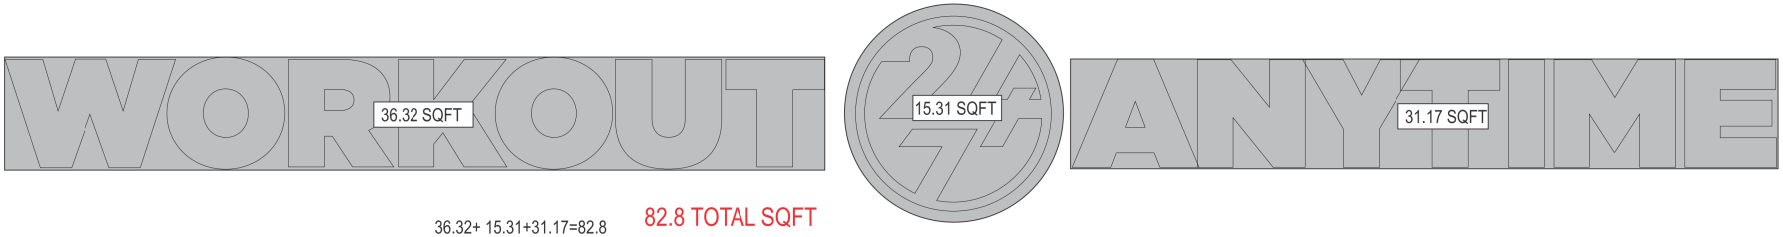

36.32+ 15.31+31.17=82.8 82.8 TOTAL SQFT

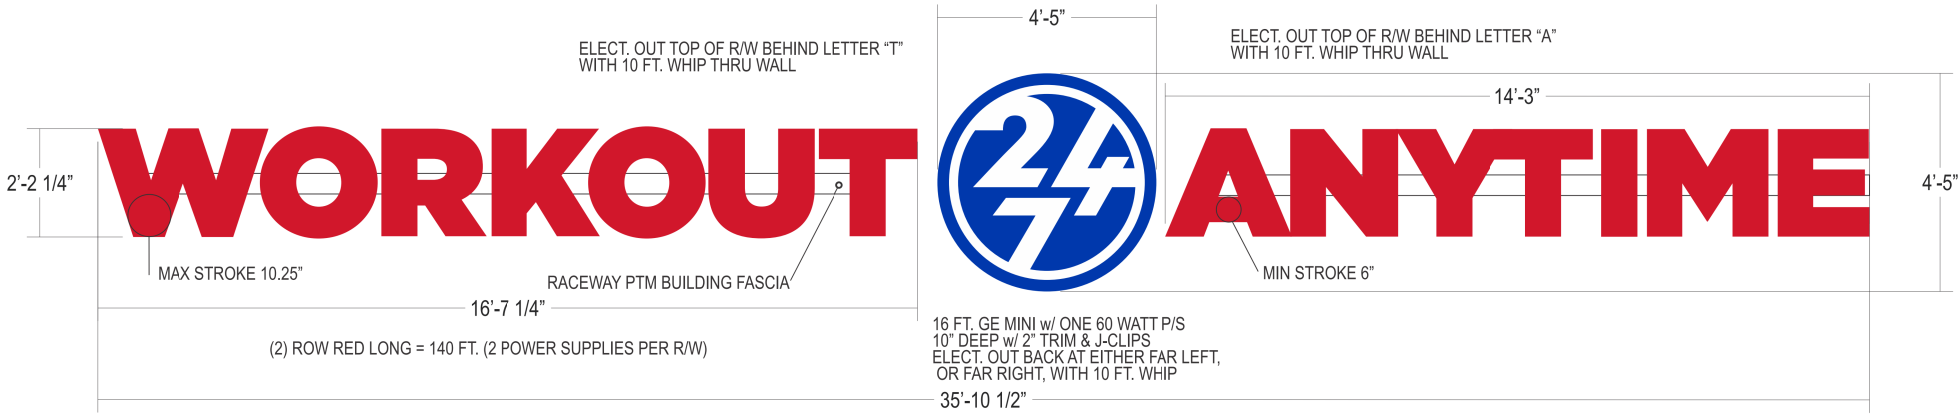

MFG
☐ Barlo
■ BarloMex
☐ Sub
☐ Other: ----

INSTALLATION
■ Barlo
☐ Sub:----
☐ Other: ----

FACE LIT / BACK LIT / FACE LIT-BACK LIT					
Location: ☐ Int. ■ Ext.	**LED Loc:** ☐ Face to Back ■ Back to face ☐ Both	**ELECTRIC**	**Existing**	**Required**	
Drain Holes: ■ Yes ☐ No	**LED Mfg:** --- **Color:** ---	**Circuits**			
UL Location: ■ Stnd ☐ Top ☐ NA	**Total ft:** ----	**Amp**			
Face Mat: ☐ Alum ■ Plex ☐ Lexan **Th:** --- ----	**Rows of LED:** ☐ 1 ☐ 2 **Other:**---- ----	**Voltage**			
		U.L.			
Back Mat: ☐ Mill ■ BEA ☐ Lexan **Th:** .063 ----	**PwSup:** --- **Quantity:** --- **Watt:** --- —	**Suitable Location:** ☐ Wet ☐ Damp ☐ Dry			
Returns: Mat: --- **Th:** --- **Depth:** --- ---- HUNTER RED .040 BEA		This sign is intended to be installed in accordance with the requirements of Article 600 of the National Electric Code and/or other applicable local codes. This includes proper grounding and bonding of the sign			
Mylar: ■ 1" ■ 2" **Metal:**---- ----	**Spaced off wall:** ☐ 1 ½" ☐ Other:---- ☐ Self Cont. ☐ Remote ☐ Raceway ☐ Wireway	**Special Note:**----			

CREW LETTER JOB
Loc.Plan Provided: ☐ Yes ☐ No
Working Hrs Allowed:----
# of Crews/Trucks:----
Special Vehicle Type:----
Overnight Req: ☐ Yes ☐ No **#:**----
Access to Sign: ☐ Interior ☐ Exterior
Height of Wiring Behind Wall:----
Craw Space Size:----
Equip. Rental Req:----

PERMIT/INSPECTION		
Loc.Plan Provided:	☐ Yes	☐ No
ESD Req:	☐ Yes	☐ No
Base Insp Req:	☐ Yes	☐ No
Elec Insp Req:	☐ Yes	☐ No
Sign Insp Req:	☐ Yes	☐ No
Special Parking Req:	☐ Yes	☐ No
Police Detail Req:	☐ Yes	☐ No
Permits Req: ----	☐ Yes	☐ No
Special Note:----		

Job Name: WORKOUT ANYTIME

Location: 1050 BRIGHTON AVE, SUITE 12, Portland, ME 04102

Design Specifications Accepted By:

Client:

Landlord:

Drawn By: joanne

Sales Rep: BARN

PM: TOM

Date: 10/19/15

PROJECT APPROVAL	
Design:	Date:
Engineering:	Date:
Estimating:	Date:
Sales:	Date:
Production:	Date:
Installation	Date:

BARLO SIGNS
158 Greeley St., Hudson, NH 03051
(603) 882-2638 Fax (603) 882-7680
For Service: 800-227-5674

© COPYRIGHT 2015 THE BARLO GROUP
THIS DESIGN CONCEPT IS THE PROPERTY OF THE BARLO GROUP, ALL PRODUCTION AND DUPLICATION RIGHTS ARE RESERVED BY THE BARLO GROUP. THIS PRINT IS DESIGNED FOR YOUR PERSONAL USE AND IS NOT TO BE USED OUTSIDE YOUR ORGANIZATION OR EXHIBITED IN ANY FASHION.

Underwriters Laboratories Inc.®

File Name: WORKOUT ANYTIME 151015453 (U)

B-15-10-15453

SHEET: 1.2