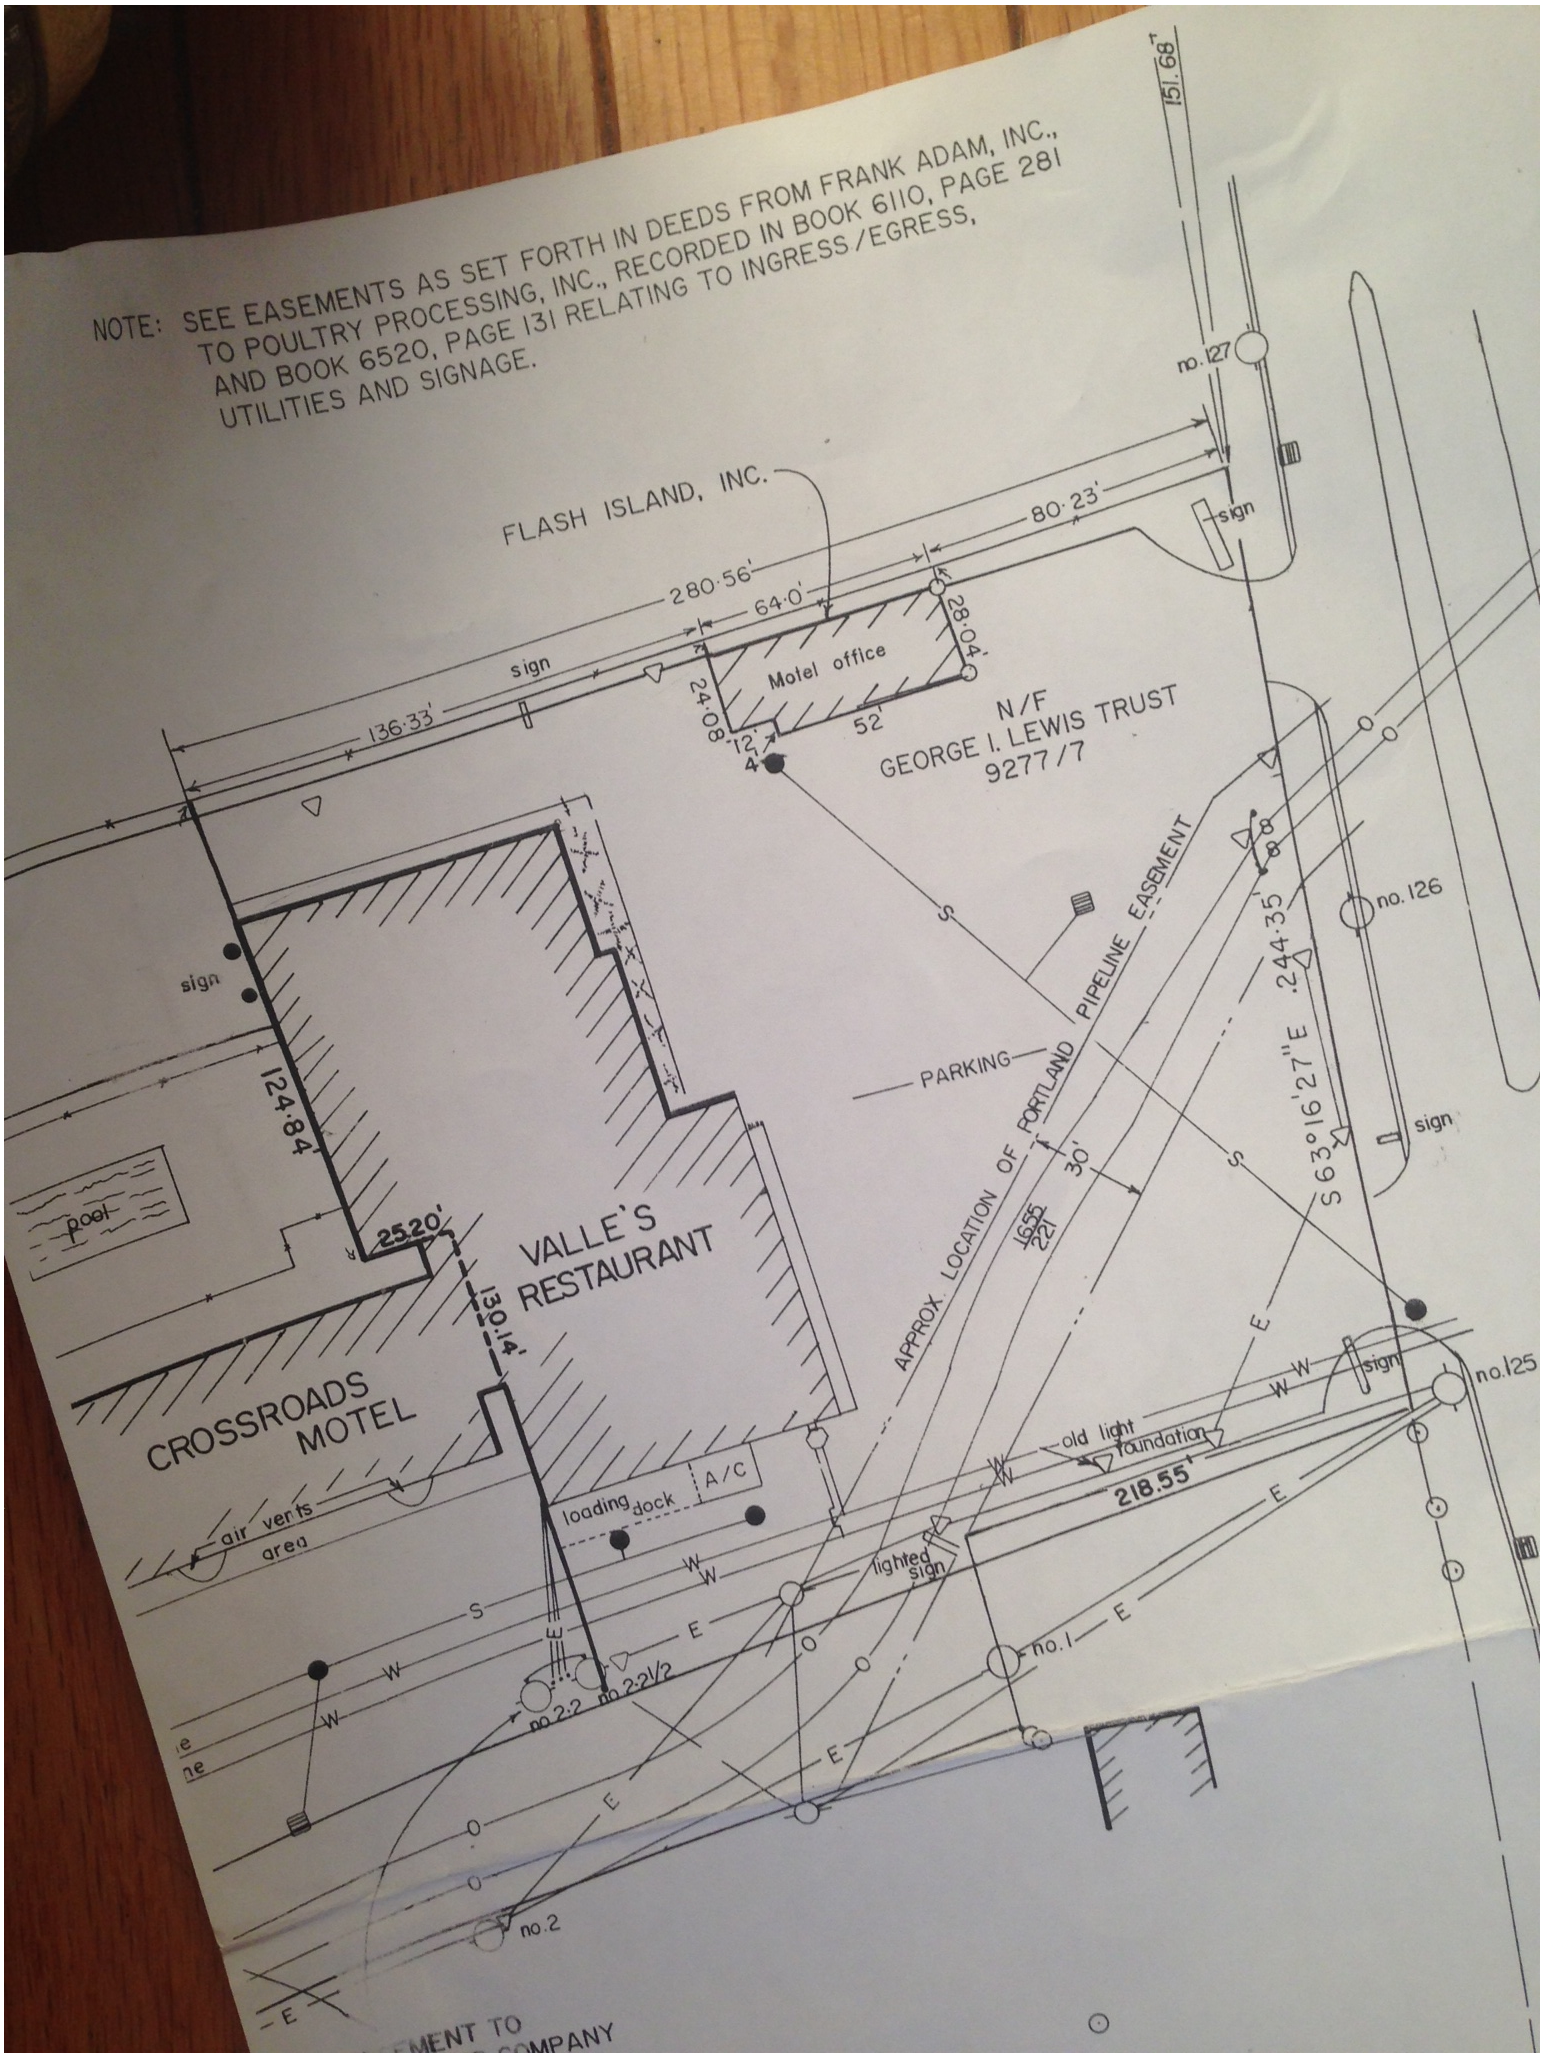
NOTE: SEE EASEMENTS AS SET FORTH IN DEEDS FROM FRANK ADAM, INC., TO POULTRY PROCESSING, INC., RECORDED IN BOOK 6110, PAGE 281 AND BOOK 6520, PAGE 131 RELATING TO INGRESS/EGRESS, UTILITIES AND SIGNAGE.
151.68'
no. 127
FLASH ISLAND, INC.
80.23'
sign
280.56'
64.0'
28.04'
sign
136.33'
Motel office
24.08'
52'
12'
4'
N/F
GEORGE I. LEWIS TRUST
9277/7
S
APPROX. LOCATION OF PORTLAND PIPELINE EASEMENT
no. 126
244.35'
S 63°16'27"E
sign
sign
124.84'
PARKING
30'
1655
221
pool
25.20'
VALLE'S
RESTAURANT
130.14'
CROSSROADS
MOTEL
air vents
area
loading dock
A/C
old light foundation
sign
no. 125
218.55'
lighted sign
no. 1
no. 2.2
no. 2.2 1/2
no. 2
E
W
S
O