CITY OF PORTLAND

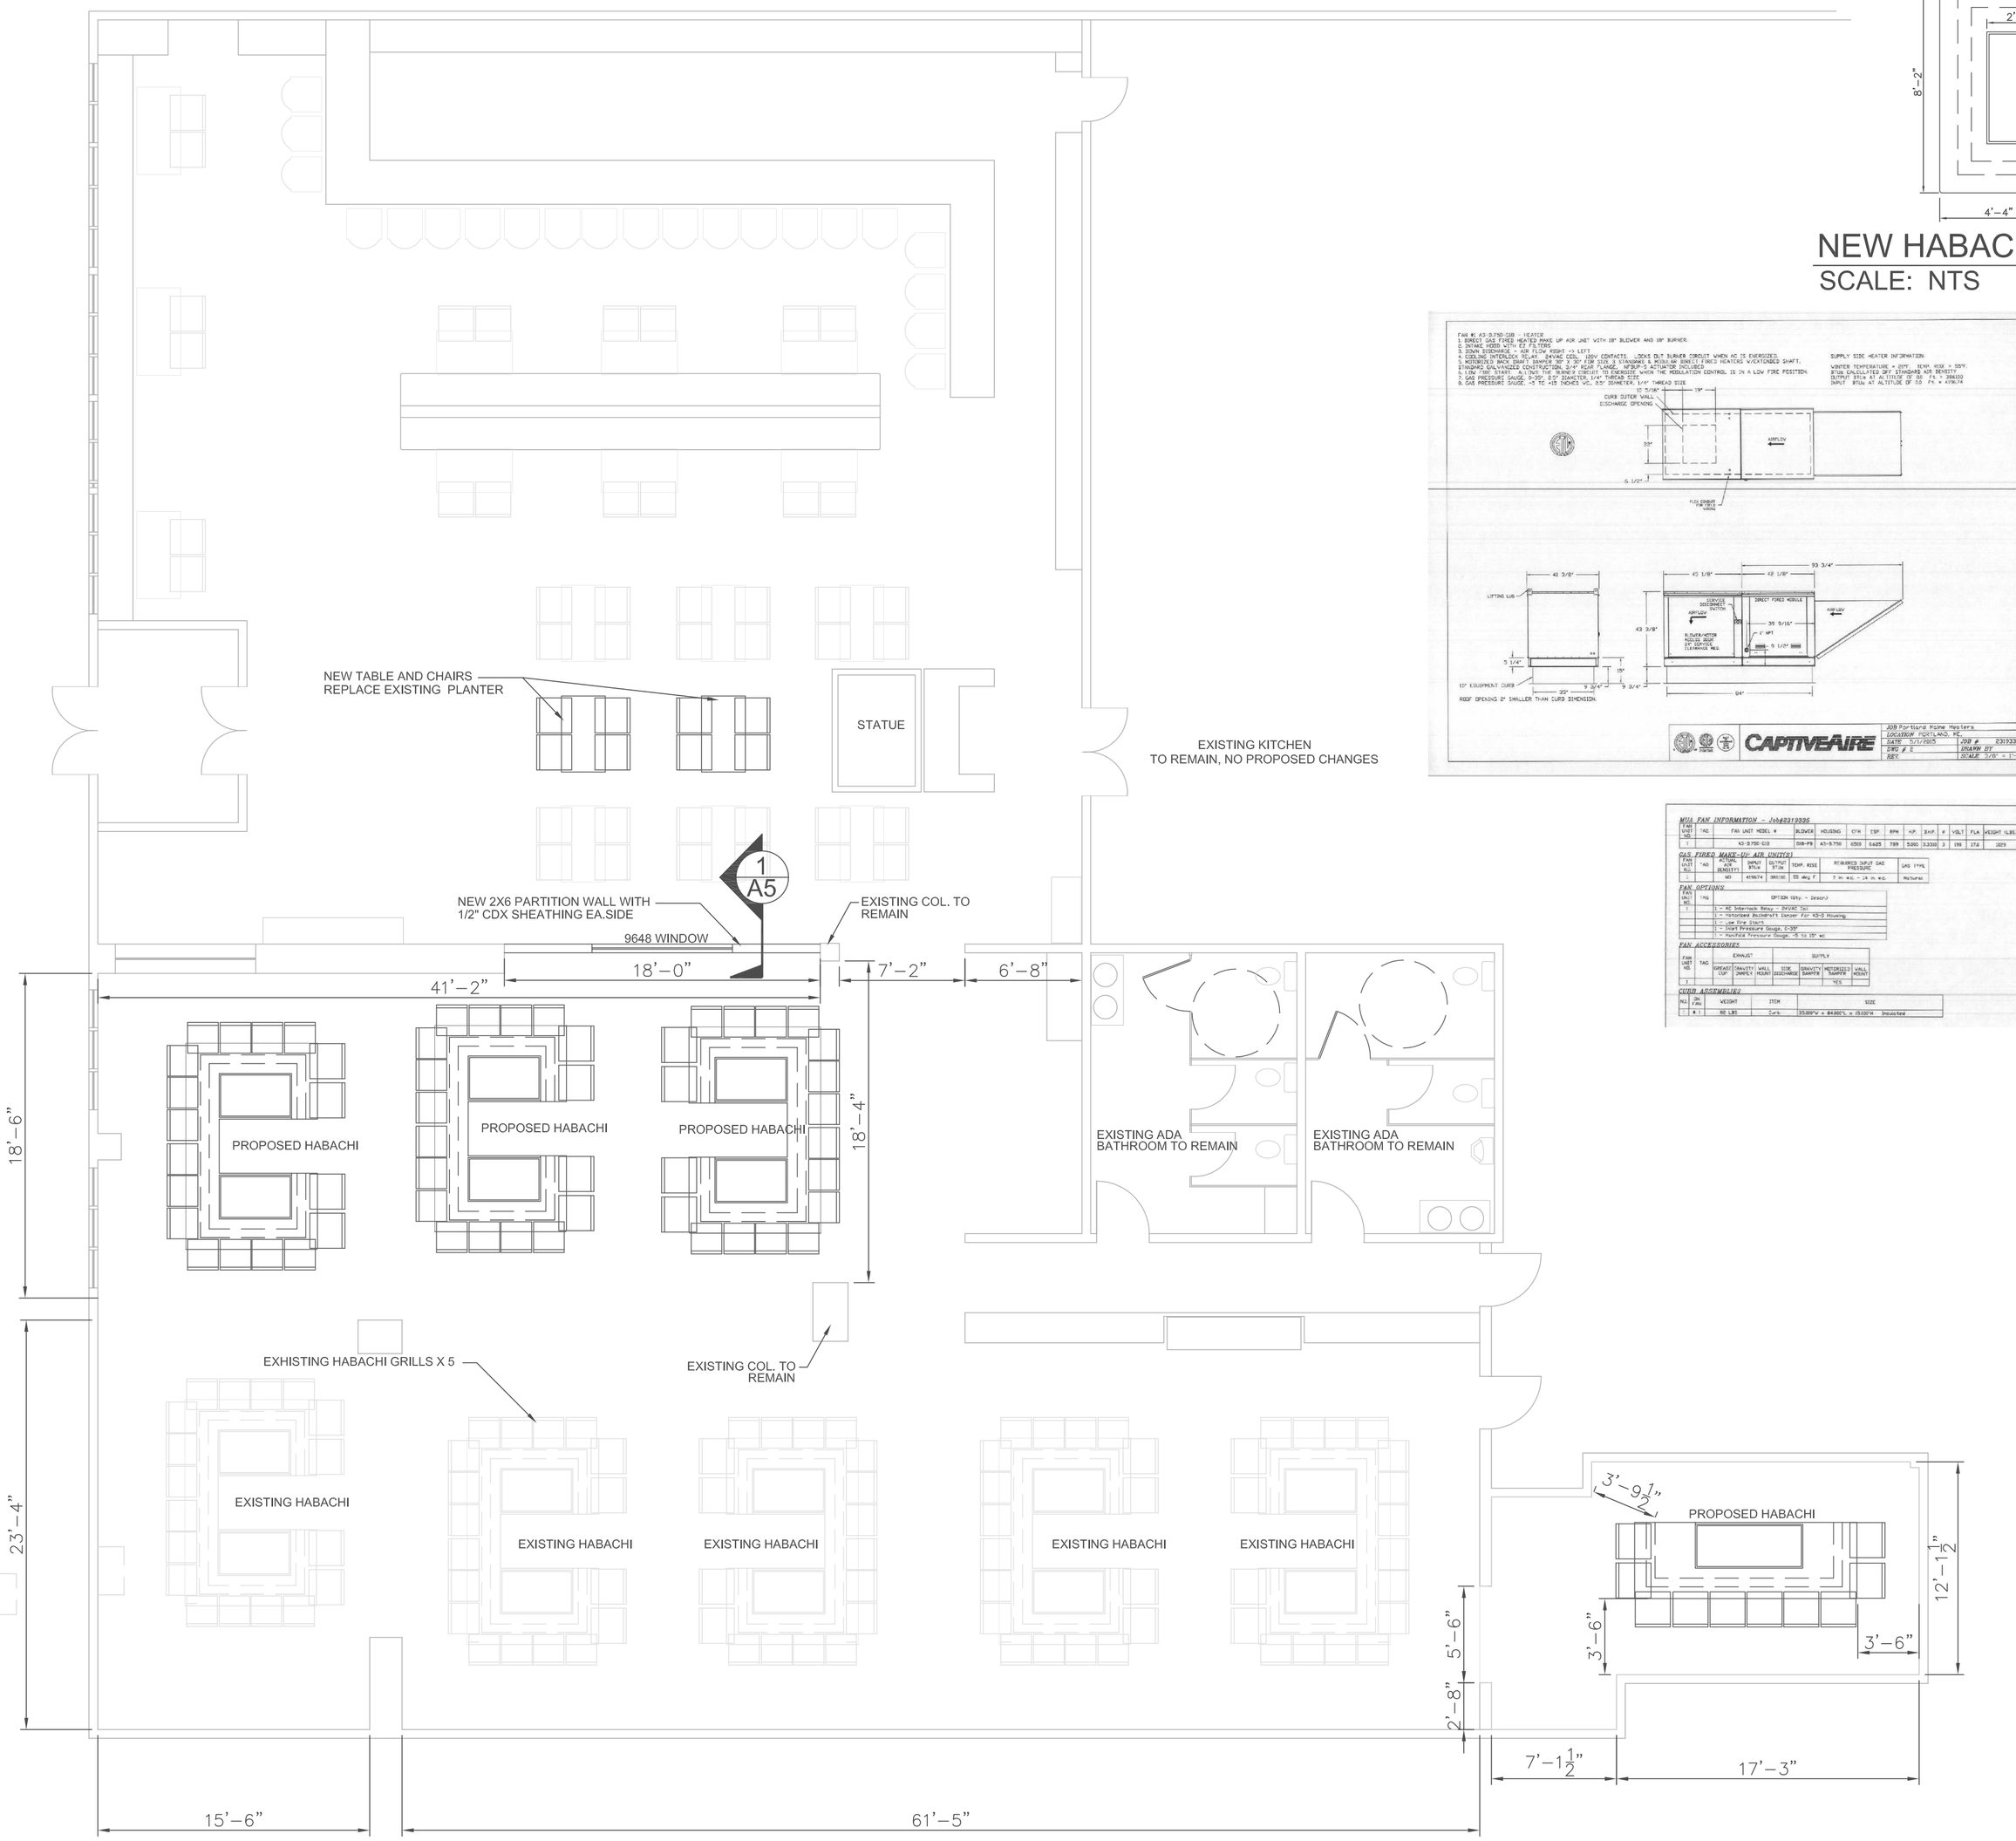

PROPOSED FLOOR PLAN
SCALE: 3/16"=1'-0"

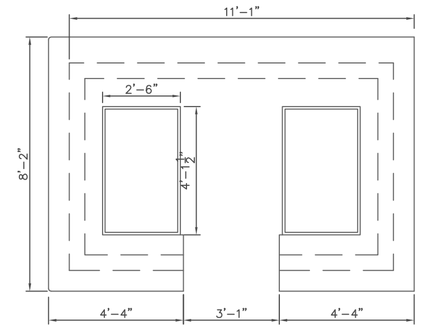

NEW HABACHI WITH EXHAUST FAN
SCALE: NTS

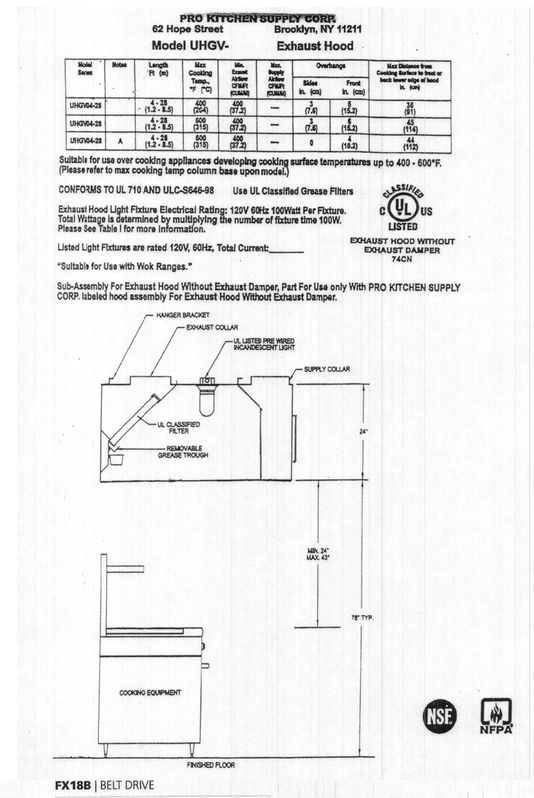

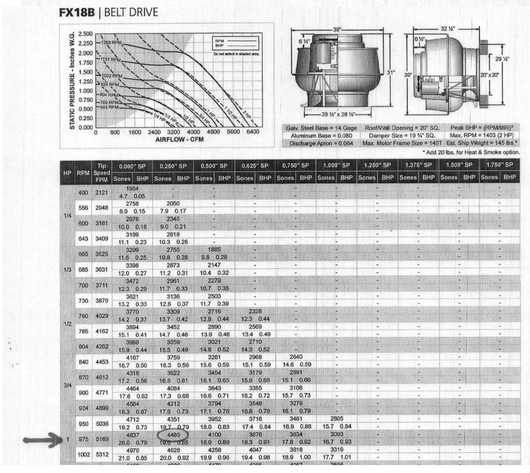

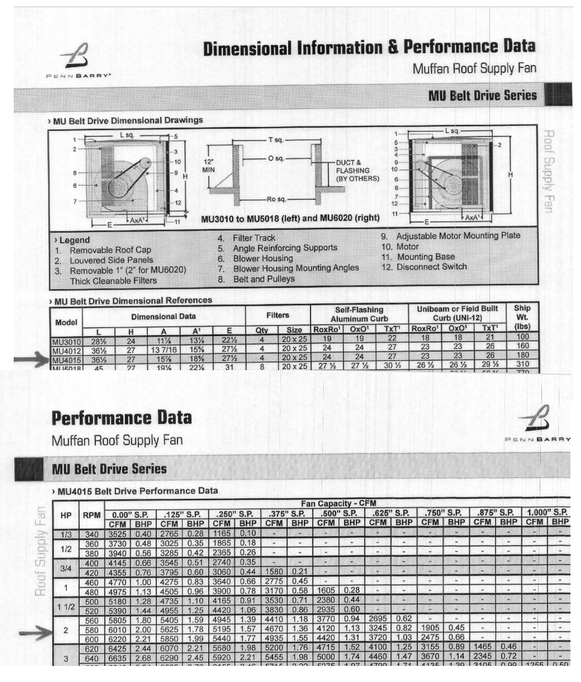

DRAFTSMEN:
Stephen S. Andrews
23 Panter Pond Pines Rd.
Raymond, Maine 04071
207-415-5065

PROJECT NAME:
Con Asian Bistro
1140 Brighton Ave, Portland, Maine 04102

REV.	DESCRIPTION	BY	DATE
	Wall Demo and Construction Add x 4 Hibachi Grills w/ approved ventilation	SSA	12-15-10

CODE:
TOWN: Portland, Me,
DATE: 07-13-15
SCALE:
DESIGNED: SSA
DRAWN: SSA
TITLE:
Proposed Floor Plan
Exhaust Fan Detail &
Specifications
FILE:
SHEET:
A-4