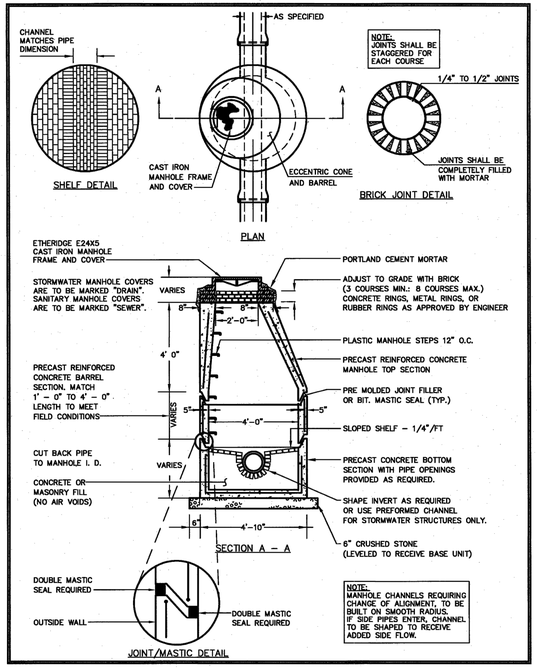

FIGURE II-01 PRECAST CONCRETE MANHOLE

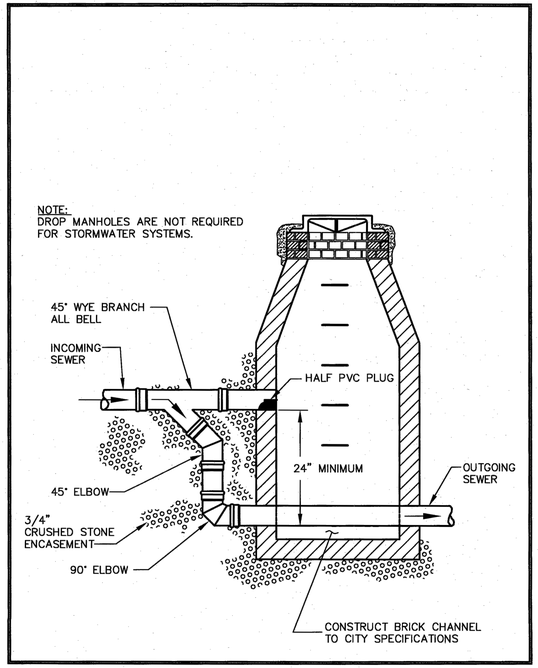

FIGURE II-03 TYPICAL OUTSIDE DROP MANHOLE

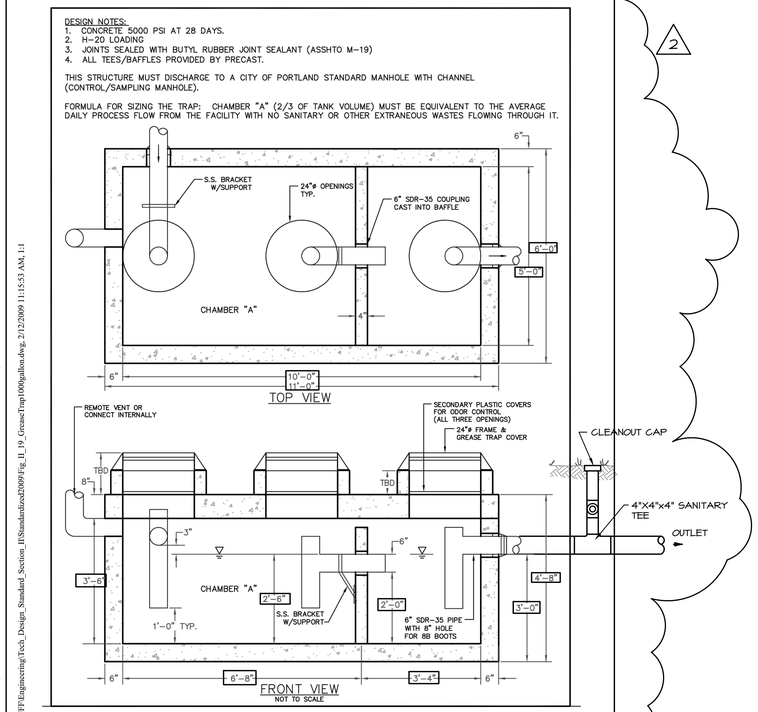

FIGURE II-19 [redacted]-GALLON GREASE TRAP (similar)
1500

DIMENSIONS TO BE BASED UPON 1,500 GALLON INTERCEPTOR

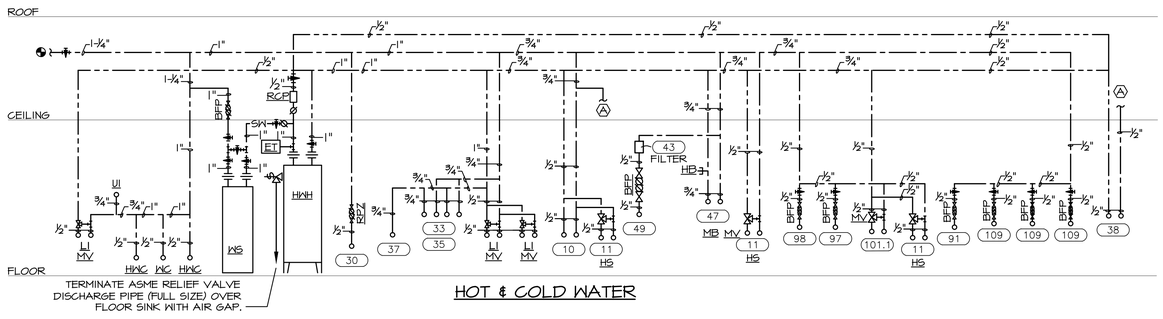

HOT & COLD WATER

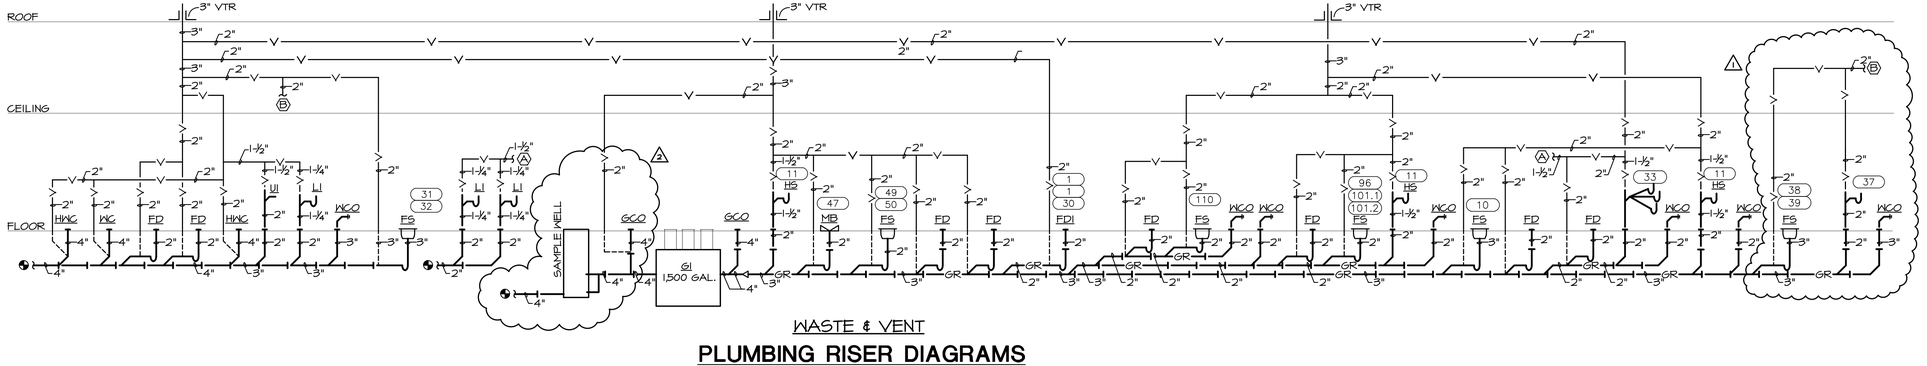

WASTE & VENT

PLUMBING RISER DIAGRAMS

SCALE: NONE

This drawing has been prepared by the Engineer, or under his supervision. This drawing is provided as an instrument of service by the Designer/Engineer and is intended for use on this project only. Pursuant to the Architectural Works Copyright Protection Act of 1990, all drawings, specifications, ideas and designs, including the overall form, arrangement and composition of spaces and elements appearing herein, constitute the original, copyrighted work of the Designer/Engineer. Any reproduction, use, or disclosure of information contained herein without prior written consent of the Engineer is strictly prohibited. © 2012 BC Engineers, Inc.

BC ENGINEERS INCORPORATED
5720 Reeder Shawnee, Ks. 66203 (913)262-1772

SEAL

155 Riverside Street
Portland, Maine 04103

The EGG & I
Breakfast & Lunch
Howard Johnson Plaza Hotel

iCON ARCHITECTURE
1511 Westport Road
Kansas City, MO 64111
p:816.221.0250 f:816.221.0251

REVISIONS	
1	11/27/12
2	12/4/12

ISSUE DATE 11/01/12

PROJECT NUMBER 2012-42

SHEET NUMBER P4

PLUMBING RISER DIAGRAMS