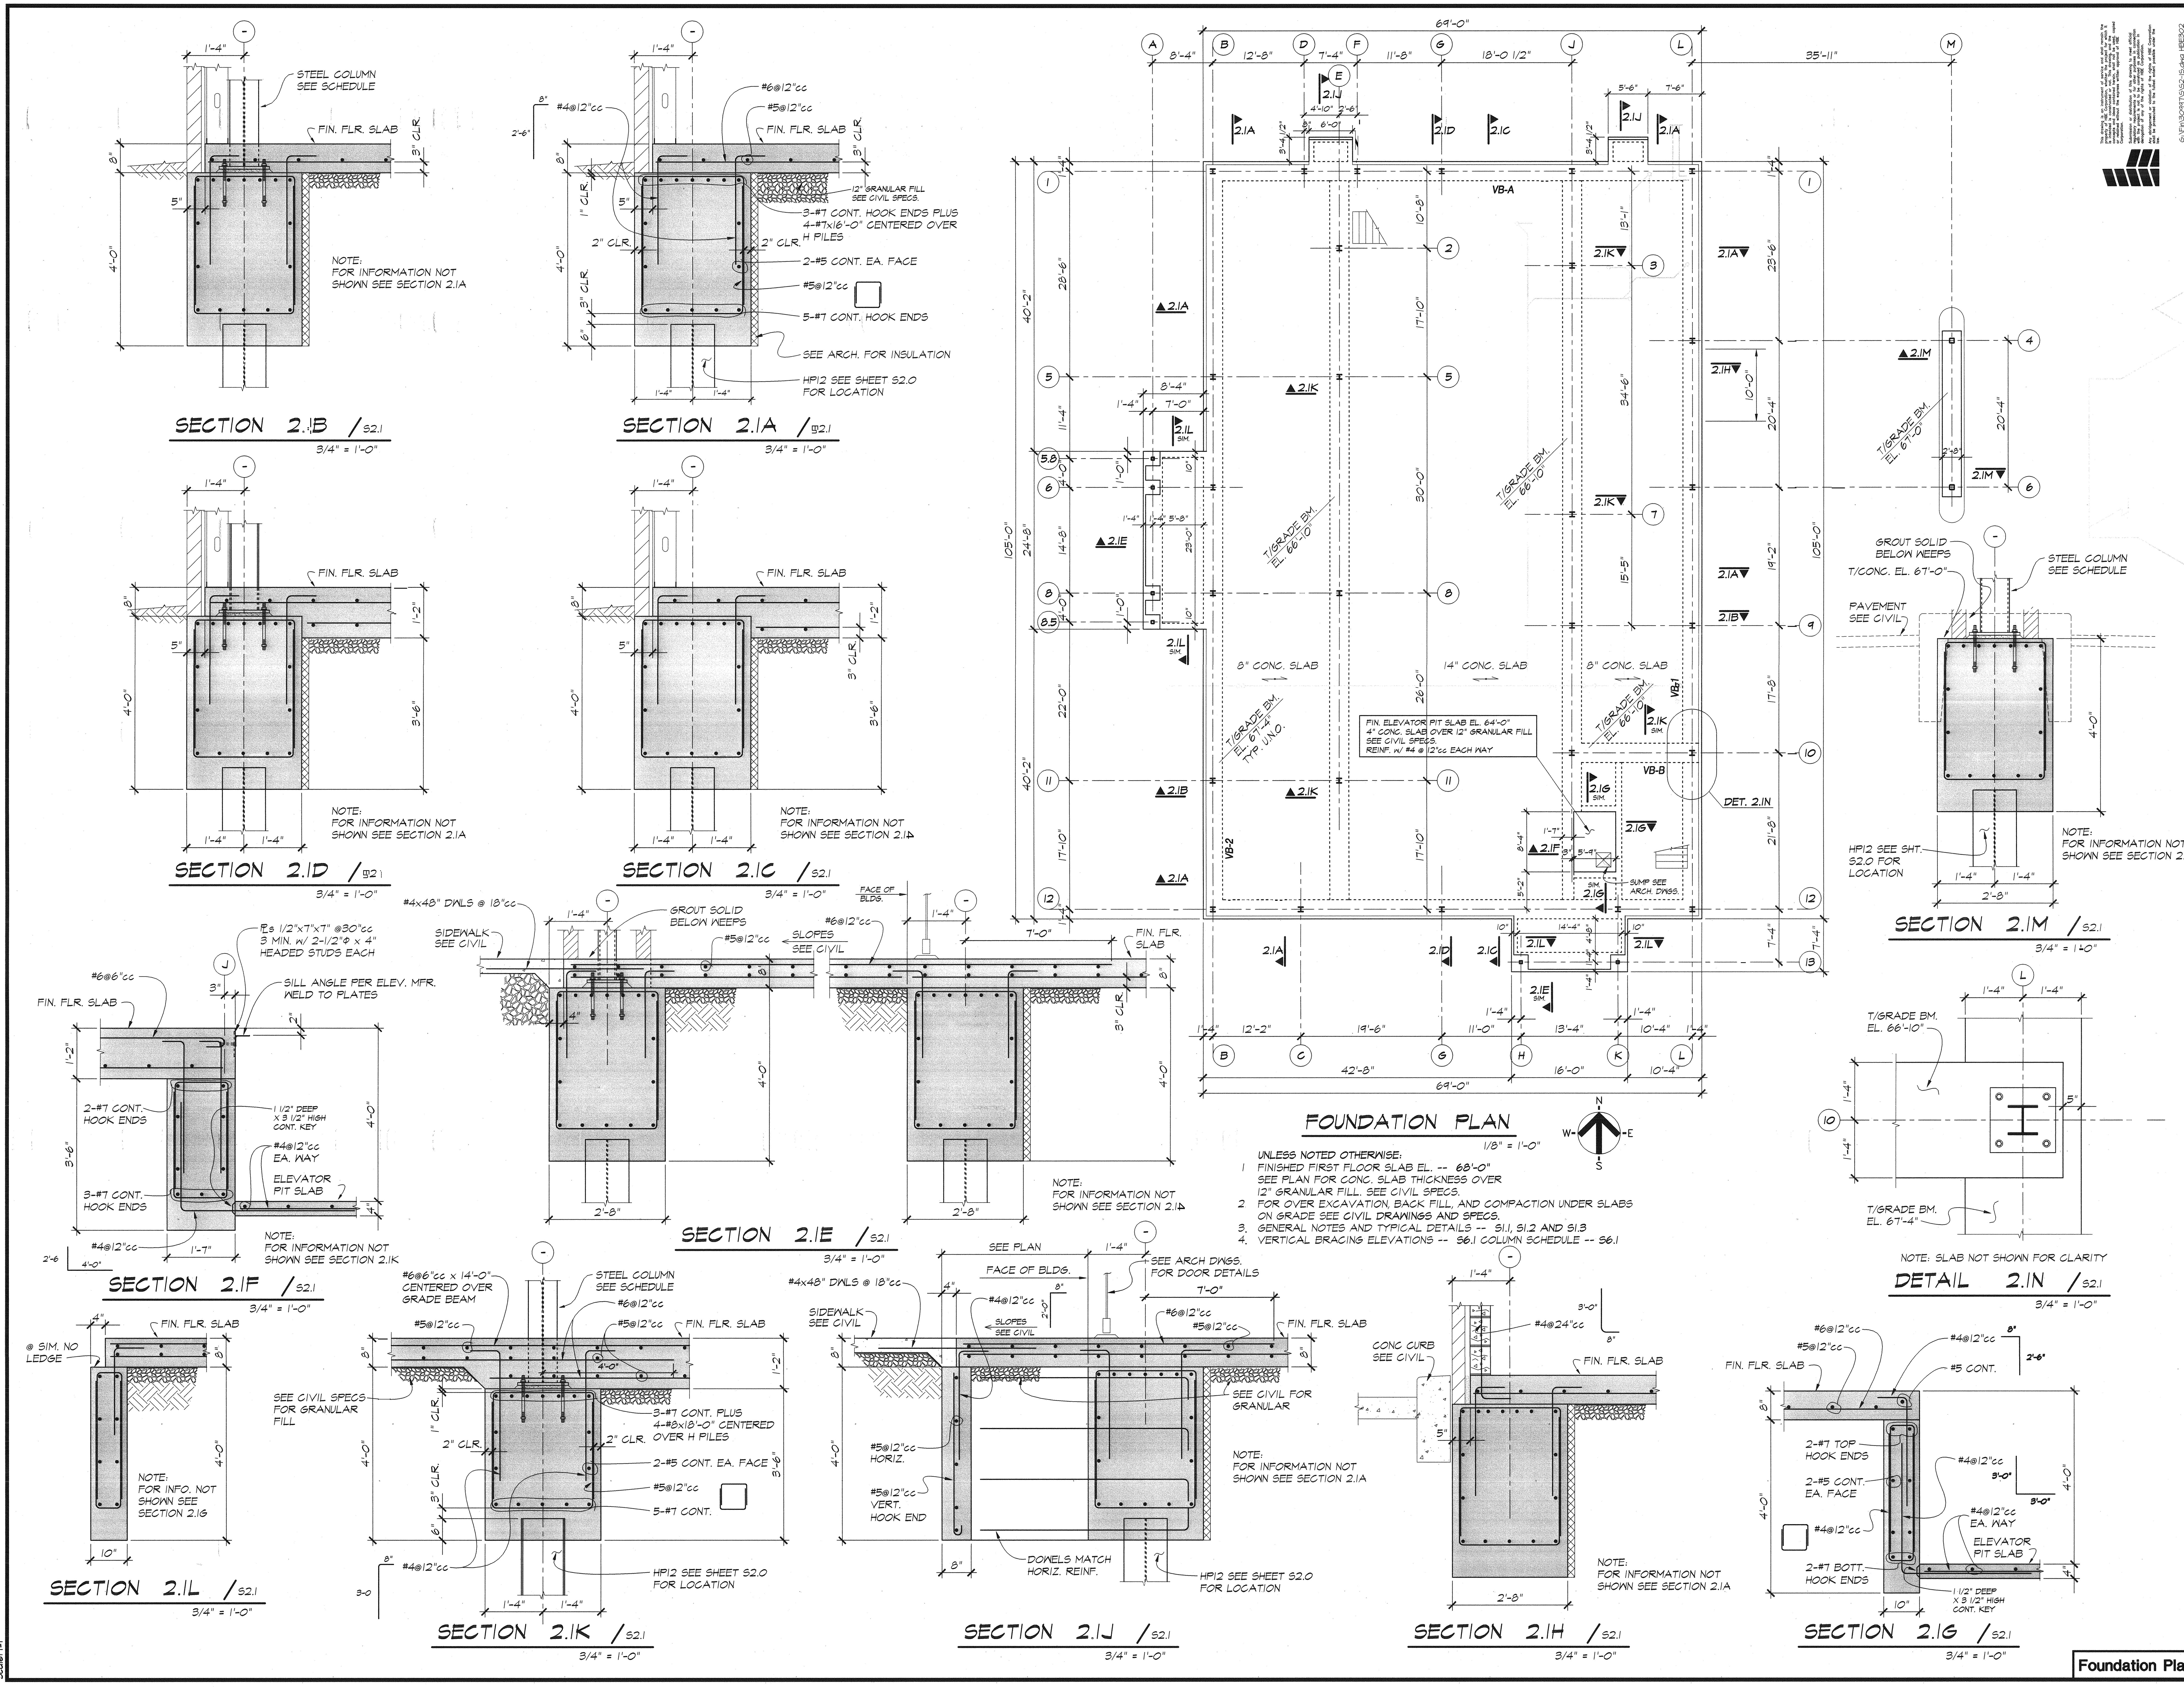

G:\Fin\3094T\S\S2-1S.dwg HBE302
BDR:S2-1P,FPI-0, 02-04-04 @ 16:05

This drawing is an instrument of service and shall remain the property of HBE Corporation, whether the project for which it is intended is constructed or not. This drawing, and the concepts and ideas contained herein, shall not be used, copied or retained without the express written approval of HBE Corporation.
Submission or distribution of this drawing to meet official regulatory requirements or for other purposes in connection with the project is not to be construed as publication in derogation of any of the rights of HBE Corporation.
Any abridgement or violation of the rights of HBE Corporation shall be prosecuted to the fullest extent possible under the law.

A New Building for

EVERGREEN CREDIT UNION

Portland, Maine

Construction By
HBE Financial Facilities
A Division of HBE Corporation, 11330 Olive Boulevard, St. Louis, Missouri 63141, Phone (314) 567-9000

Frederick S. Scott, Architect
Ronald L. Hollander, Architect
11330 Olive Boulevard, St. Louis, Missouri 63141 (314) 567-9000

EDGAR C. ESLINGER 10341 — STATE OF MAINE — REGISTERED PROFESSIONAL ENGINEER

RONALD L. HOLLANDER No. 731 — STATE OF MAINE — REGISTERED ARCHITECT

FREDERICK S. SCOTT NUMBER 805 — STATE OF MAINE — REGISTERED ARCHITECT

DB	AB	CB
SPC	LE	EE

Sheet No. of
S2.1

Copyright HBE Corporation

Date: 2-4-04

Foundation Plan

Scale: 1=1