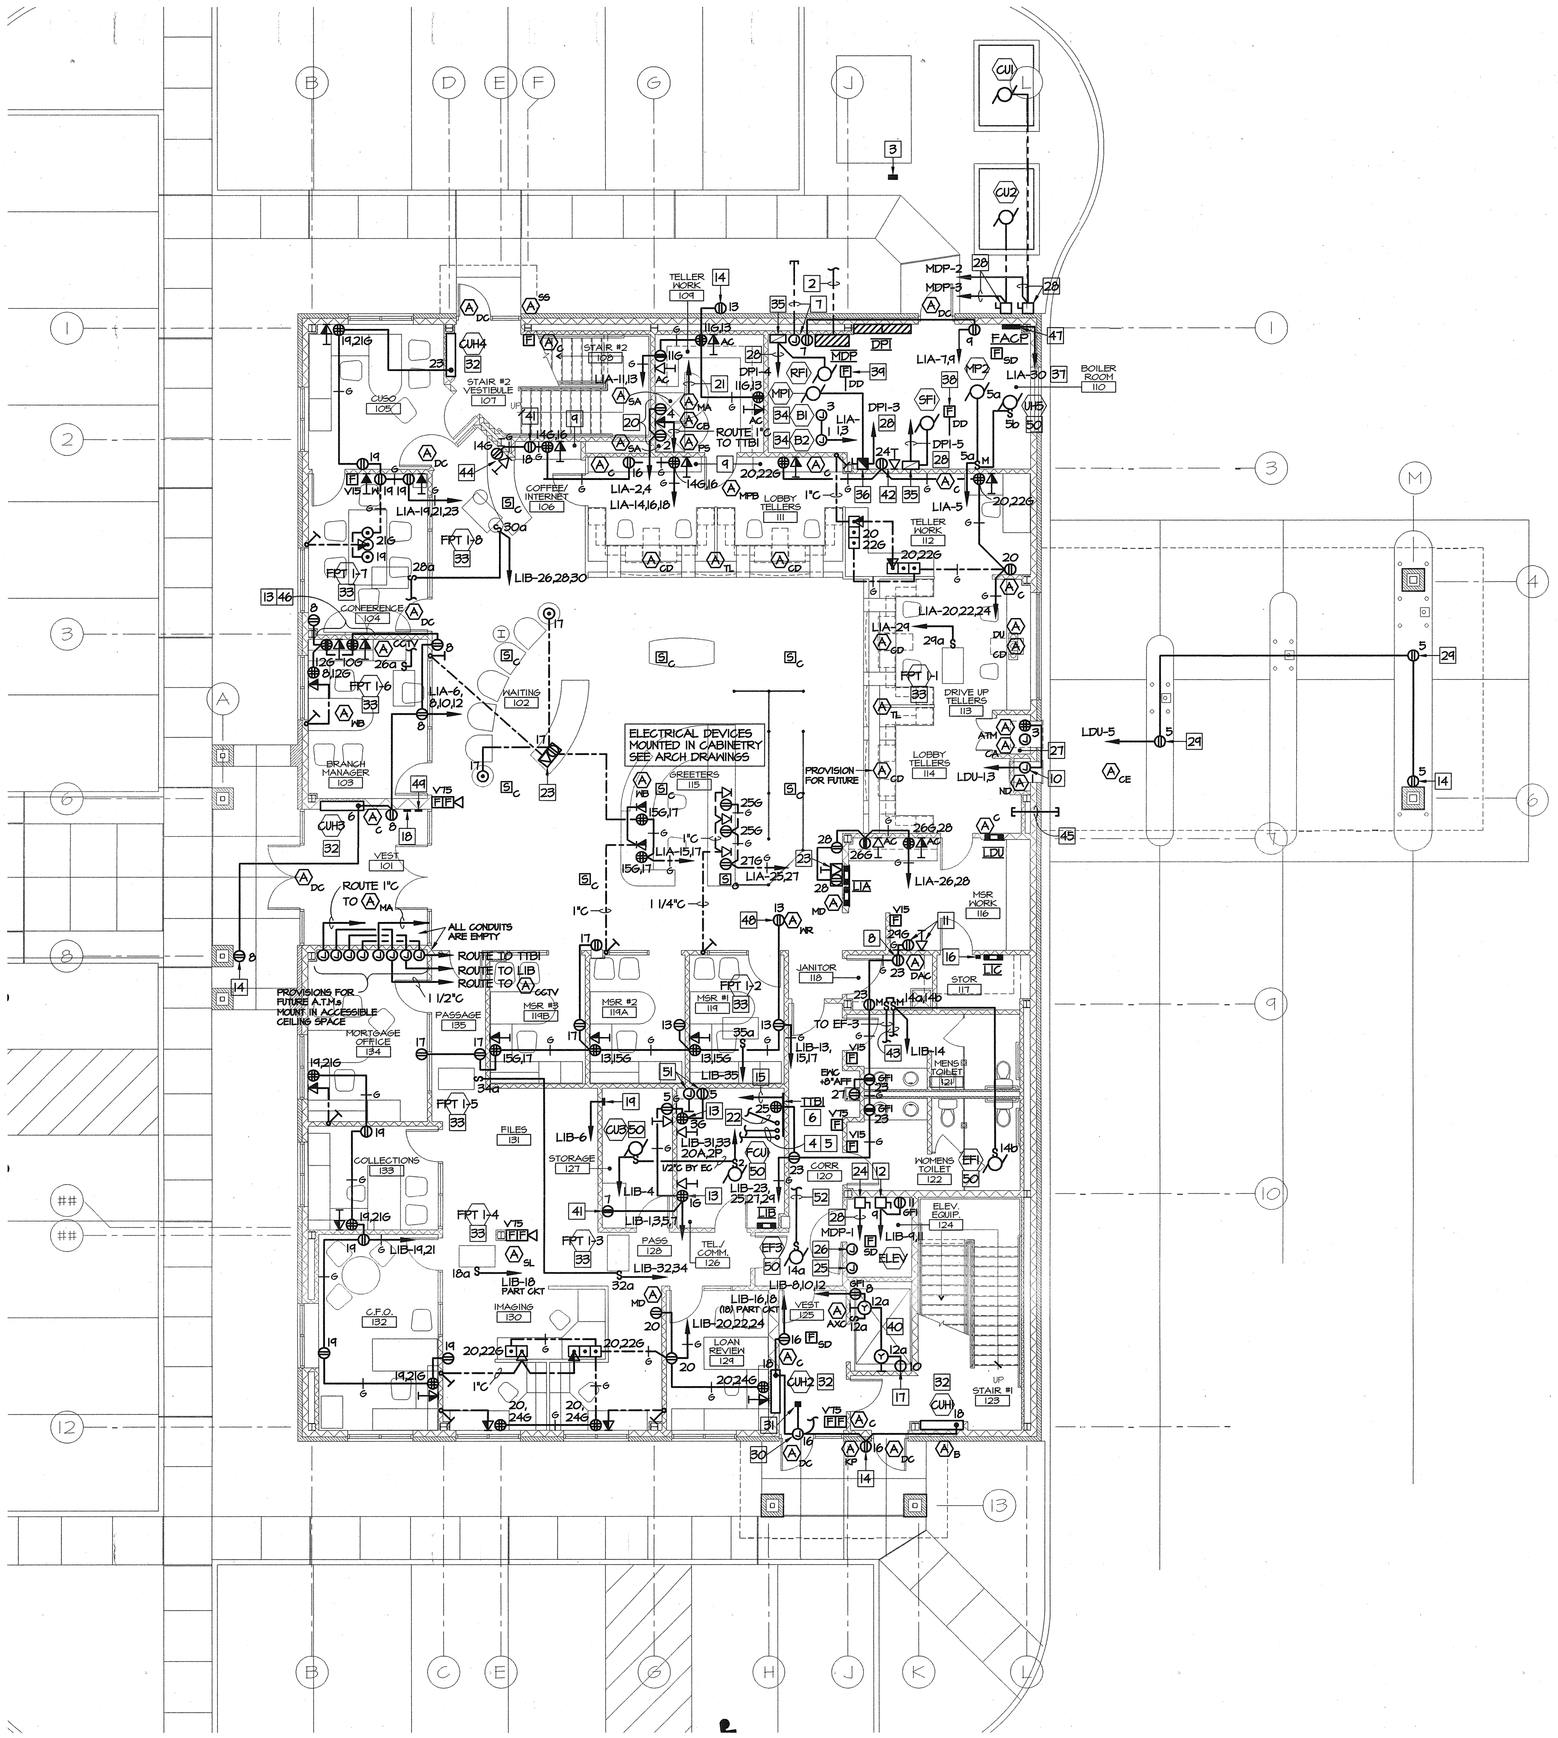
ELECTRICAL DEVICES MOUNTED IN CABINETRY SEE ARCH. DRAWINGS
ALL CONDUITS ARE EMPTY
ROUTE TO TTB1
ROUTE TO LIB
ROUTE TO CCTV
PROVISIONS FOR FUTURE ATM. MOUNT IN ACCESSIBLE CEILING SPACE
PROVISION FOR FUTURE
STAIR #2 VESTIBULE 107
CUSC 105
LOBBY TELLERS 111
TELLER WORK 112
CONFERENCE 104
WAITING 102
BRANCH MANAGER 103
VEST. 101
DRIVE UP TELLERS 113
LOBBY TELLERS 114
GREETERS 115
JANITOR 118
MENS'S TOILET 121
WOMENS TOILET 122
ELEV. EQUIP. 124
ELEV.
CORR. 120
PASS. 128
TEL./ COMM. 126
VEST. 125
UP STAIR #1 123
PASSAGE 135
MORTGAGE OFFICE 134
FILES 131
STORAGE 127
COLLECTIONS 133
C.F.O. 132
IMAGING 130
BOILER ROOM 110
FACP
LDU-5
LDU-13
LDU
LIA
TO EF-3
