
CITY OF PORTLAND, MAINE
RESURGAM
Reviewed for Code Compliance
Inspections Division
Approved with Conditions
Date: 10/20/14

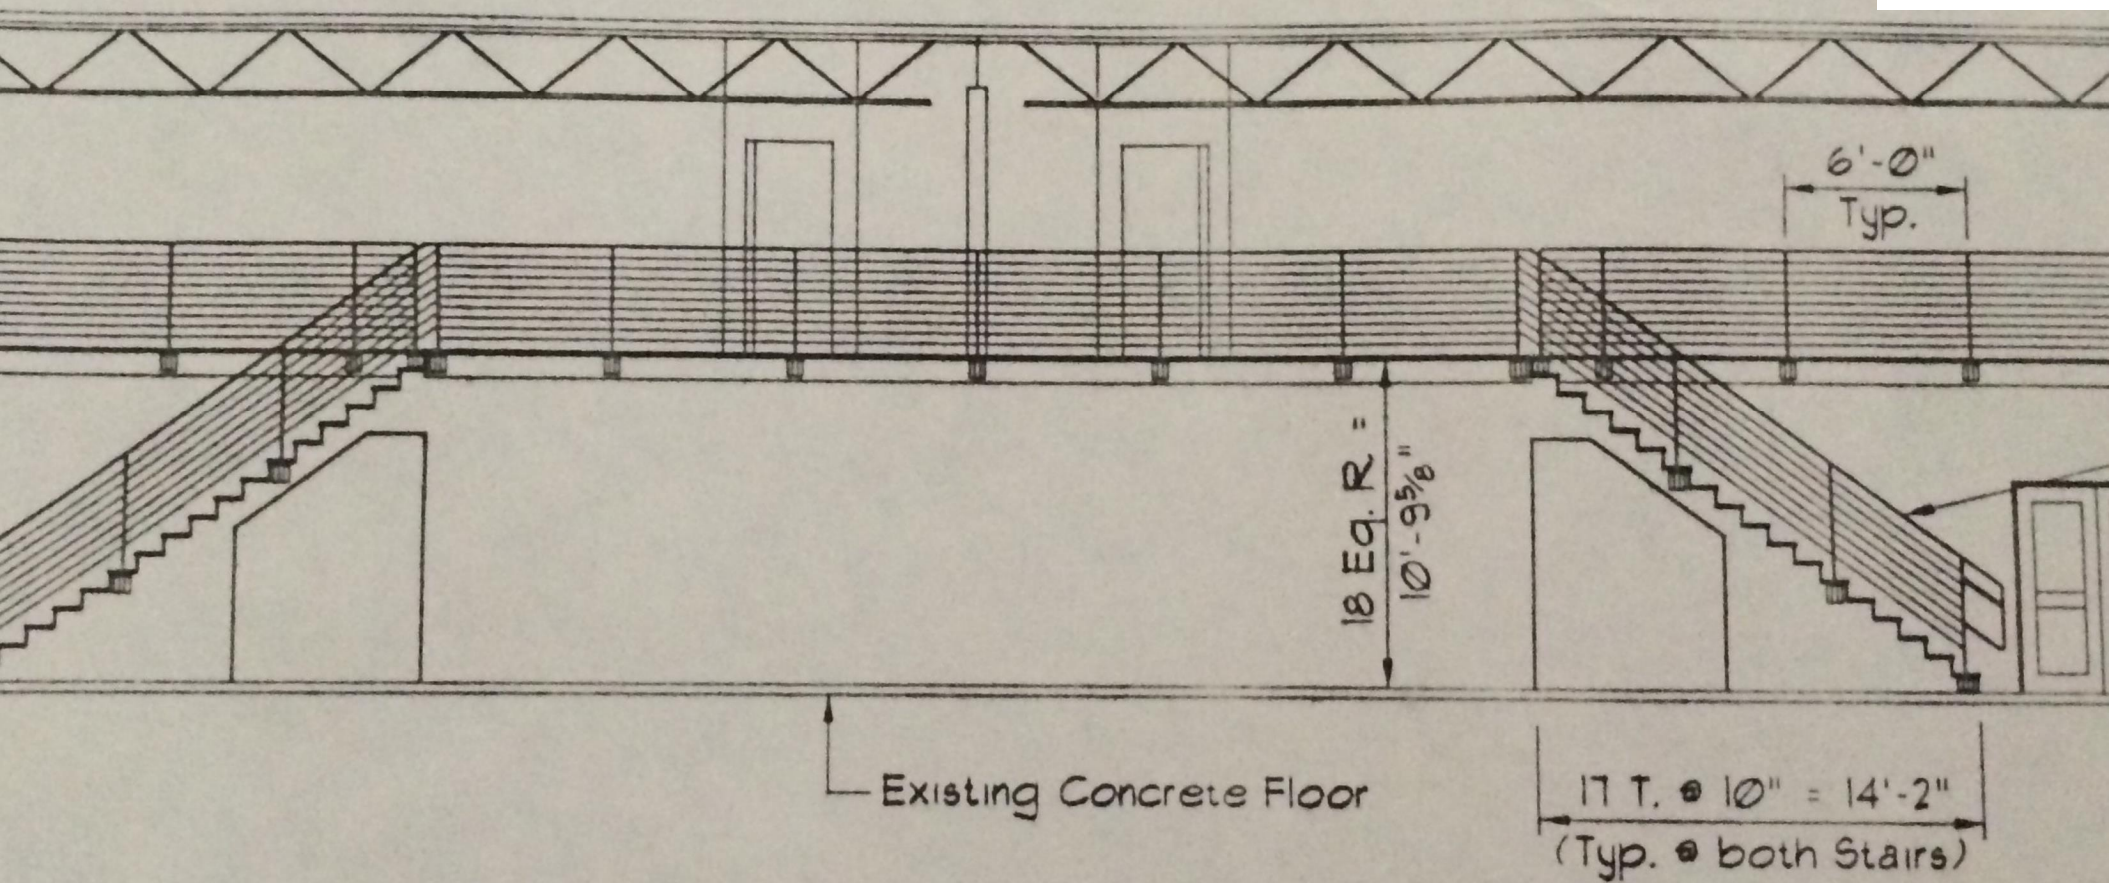

A
A1

Interior Elevation

SCALE ⅛" = 1'-0"