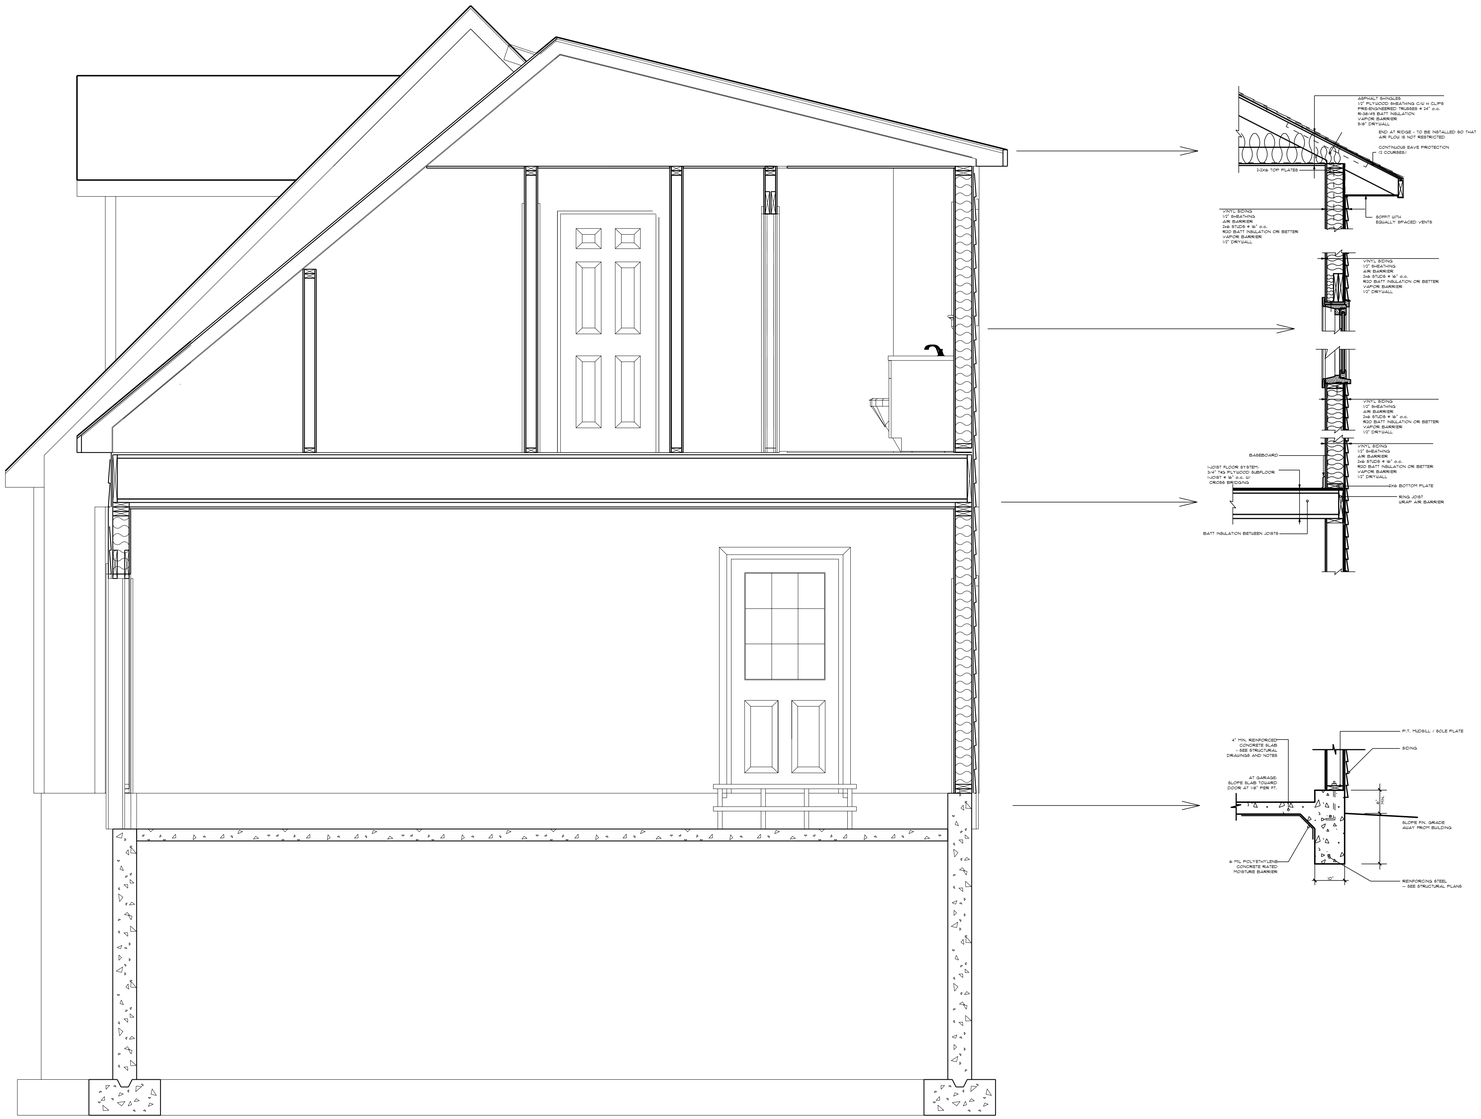

SECTION
SCALE: 1/2" = 1'-0"

DRAWINGS ARE PROVIDED BY HAMMOND LUMBER COMPANY AS A SERVICE TO IT'S CUSTOMERS AND ARE INTENDED FOR INFORMATIONAL AND ILLUSTRATIVE PURPOSES ONLY. THE INFORMATION PRESENTED IN THESE DRAWINGS IS NOT PREPARED OR REVIEWED BY A REGISTERED ARCHITECT AND SHOULD NOT BE USED AS A BASIS FOR CONSTRUCTION. HAMMOND LUMBER COMPANY SUGGESTS THAT ITS CUSTOMERS SEEK THE SERVICES OF A REGISTERED ARCHITECT TO OBTAIN TECHNICAL BLUEPRINTS IF THE CUSTOMER DESIRES TO PROCEED FURTHER. DRAWINGS ARE NOT TO BE USED AS A BASIS FOR CONSTRUCTION AND HAMMOND LUMBER COMPANY DISCLAIMS ANY RESPONSIBILITY IF THEY ARE SO USED.

Hammond Lumber Company
Toll free 1-866-HAMMOND
www.hammondlumber.com
Auburn • Bangor • Belgrade • Boothbay Harbor
Brunswick • Damariscotta • Fairfield • Farmington
Greenville • Pennsgrid • Portland • Skowhegan • Wilton

NAW	Wednesday, September 14, 2016	FINAL 8-1-2016
DJH	SCALE • AS NOTED	REV. 1 8-10-2016
POR	3 OF 3	REV. 2 8-12-2016
		REV. 3

DRAWING • AD16177

ENVY CONSTRUCTION

58 SUNSET LANE | 26' X 34' GARAGE W/LIVING | PORTLAND