PRELIMINARY DRAWING
NOT FOR CONSTRUCTION

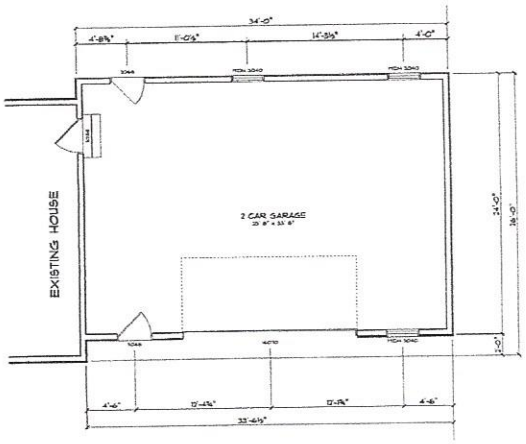

FIRST FLOOR
SCALE: 1/4" = 1'-0"

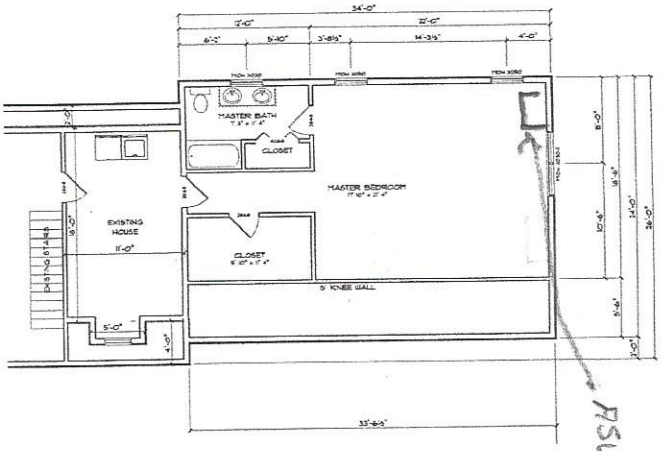

SECOND FLOOR
SCALE: 1/4" = 1'-0"

ASW15RL53

Hammond Lumber Company
Member Companies
Main 1-866-HAMMOND
www.hammondlumber.com
Maine | New Hampshire | Massachusetts

DRAWN BY: ADW/TT
DATE: January, Project ID: 3744
SCALE: 1/4" = 1'-0"
SHEET: 2 OF 2

ENVY CONSTRUCTION
24' x 34' GARAGE W/LIVING
FALMOUTH

HAMMOND LUMBER COMPANY