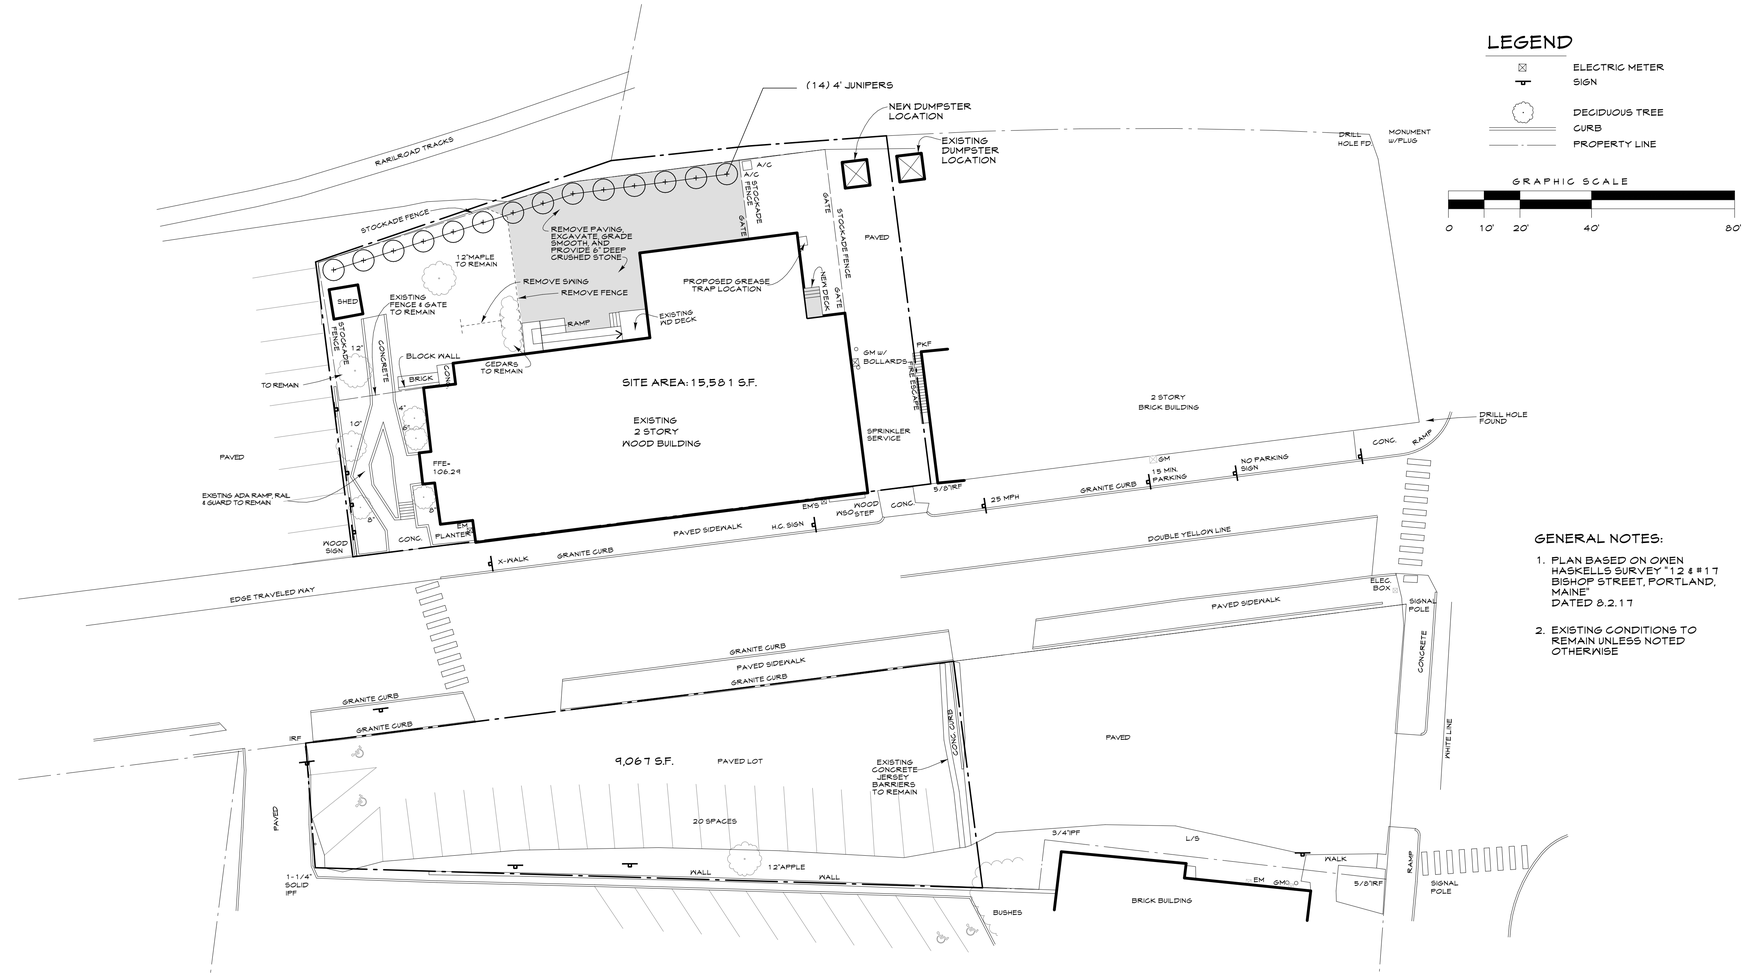

LEGEND

- ELECTRIC METER
- SIGN
- DECIDUOUS TREE
- CURB
- PROPERTY LINE

GRAPHIC SCALE

0 10' 20' 40' 80'

GENERAL NOTES:

1. PLAN BASED ON OWEN HASKELLS SURVEY "12 & #17 BISHOP STREET, PORTLAND, MAINE" DATED 8.2.17
2. EXISTING CONDITIONS TO REMAIN UNLESS NOTED OTHERWISE

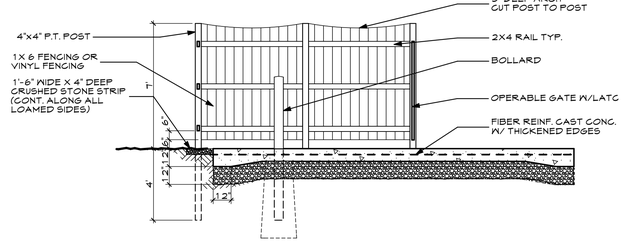

3 C1.2 DUMPSTER ENCLOSURE DETAIL

SCALE: 1/4" = 1'-0"

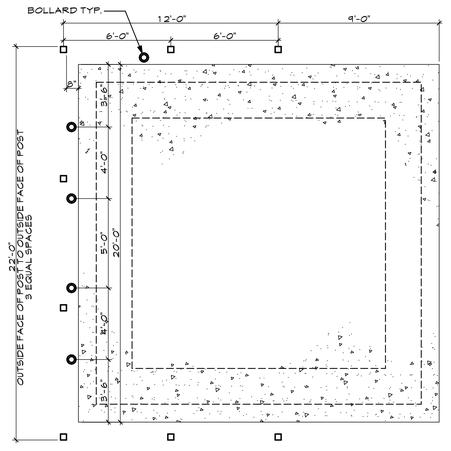

2 C1.2 DUMPSTER ENCLOSURE PLAN

SCALE: 1/4" = 1'-0"

THIS DRAWING IS AN INSTRUMENT OF SERVICE AND SHALL REMAIN THE PROPERTY OF WHIPPLE CALLENDER ARCHITECTS. IT SHALL NOT BE USED FOR ANY OTHER PURPOSE THAT FOR WHICH IT IS SPECIFICALLY FURNISHED

PINETREE RECOVERY

17 BISHOP STREET PORTLAND, MAINE 04103

WHIPPLE CALLENDER ARCHITECTS

136 PLEASANT AVE.
PORTLAND, ME 04103
P 207.775.2696
F 207.775.3631
www.whipplecallender.com

MARK	DATE	DESCRIPTION

DATE: 9/6/17
CHECKED BY: JAD
DRAWN BY: CJC
JOB: 2017- BISHOP
SHEET TITLE: PROPOSED SITE PLAN

C1.2