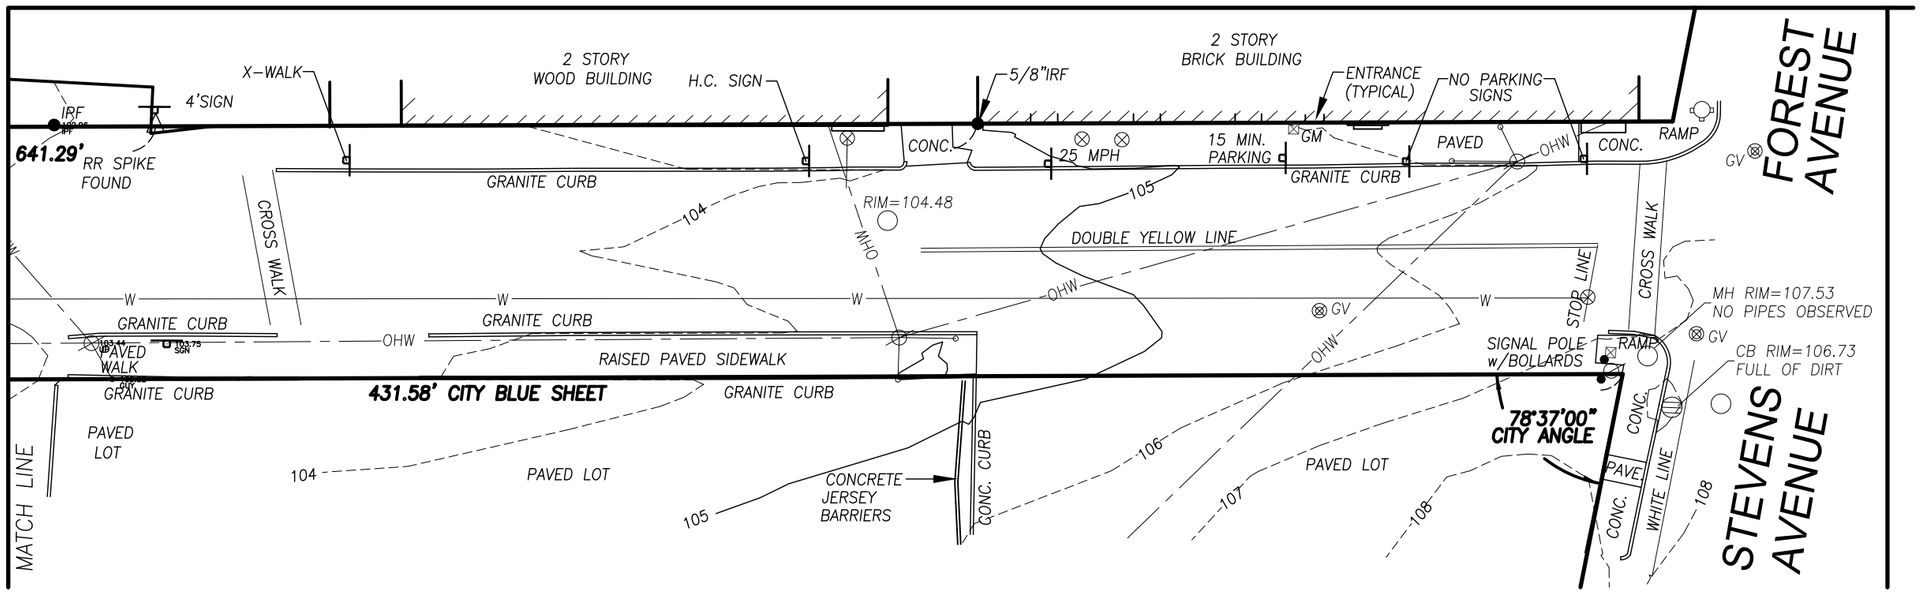
FOREST AVENUE
STEVENS AVENUE
2 STORY WOOD BUILDING
2 STORY BRICK BUILDING
X-WALK
4'SIGN
H.C. SIGN
5/8"IRF
ENTRANCE (TYPICAL)
NO PARKING SIGNS
IRF
641.29'
RR SPIKE FOUND
CONC.
25 MPH
15 MIN. PARKING
GM
PAVED
OHW
CONC.
RAMP
GV
GRANITE CURB
GRANITE CURB
RIM=104.48
104
105
DOUBLE YELLOW LINE
CROSS WALK
CROSS WALK
STOP LINE
MH RIM=107.53
NO PIPES OBSERVED
GV
CB RIM=106.73
FULL OF DIRT
GRANITE CURB
GRANITE CURB
PAVED WALK
OHW
RAISED PAVED SIDEWALK
SIGNAL POLE w/BOLLARDS
RAMP
GRANITE CURB
431.58' CITY BLUE SHEET
GRANITE CURB
78°37'00" CITY ANGLE
CONC.
PAVED LOT
PAVED LOT
104
PAVED LOT
CONCRETE JERSEY BARRIERS
CONC. CURB
105
106
107
108
PAVE
CONC.
WHITE LINE
108
MATCH LINE