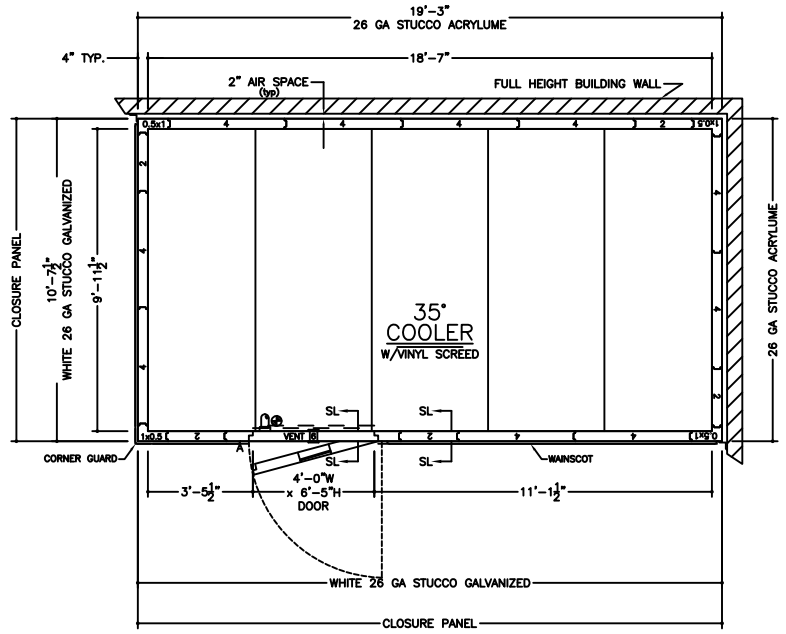

ITEM #35

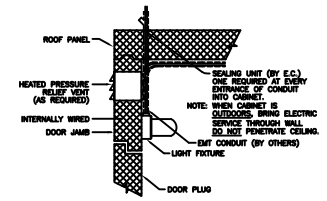

DOOR ELECTRICAL CONNECTION

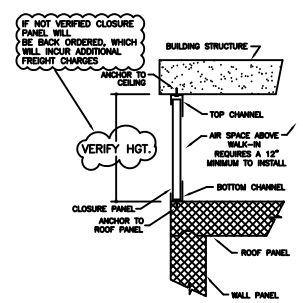

CLOSURE PANEL

~SPECIFICATIONS~

BOX HEIGHT: 9'-6" OVERALL (9'-2" INTERIOR)

CONSTRUCTION: FOAMED IN PLACE
NSF LISTED, STANDARD NO. 7

INSULATION: 4" URETHANE, FINISHED PANEL
UL CLASSIFIED FLAME SPREAD 20
CORE SMOKE DEVELOPED 300

INSTALLATION: INDOOR

FLOOR: (SEE DETAILS) FLOORLESS (VINYL SCREED PROVIDED)

DOOR HARDWARE & ACCESSORIES: DEADBOLT HANDLE W/KEYED CYLINDER LOCK, PADLOCK PROVISION & INSIDE RELEASE
FRAME HEATER WIRE
HYDRAULIC DOOR CLOSER
APC SYSTEM 100 TEMP. ALARM INCLUDING:
DIRECT LINE VOLTAGE SYSTEM: 115Vac, 60Hz, 1Ph
C OR F TEMPERATURE SELECTION
5 DIGITS DIGITAL DISPLAY
AIR PROBE & DOOR HEATER PROBE, NTC SENSOR
LIGHT SWITCH & DOOR HEATER CONTROL
PROGRAMMABLE AIR CAVITY HIGH & LOW TEMPERATURE ALARMS
PROGRAMMABLE AUTOMATIC LIGHT SHUT OFF
EXTERNAL ALARM RELAY
(115Vac, 60Hz, 1Ph, 150W DIRECT POWER CONNECTION)
INTERNAL BUZZER ALARM
VERIFY HEIGHT — KASON #1808 PLUG-IN COMPACT LED VAPOR PROOF LIGHT FIXTURE W/11.5 WATT BULB & GLOBE
STRIP CURTAIN
2 – KASON #1277 CAM RISE HINGES
HEATED VISION WINDOW (14" x 14")
1/10" DIAMOND ALUMINUM TREAD PLATE KICKPLATES @ 36" HIGH I/S & O/S
KASON #1825 PRESSURE RELIEF VENT
SLAM BRACES
STIFFENERS

ACCESSORIES: 2 – PCS. TRIM ANGLE
CLOSURE PANEL TO AN EXISTING CEILING (PER PLAN)
3 – 48" (1810L21248LB) LED LIGHT FIXTURES @ 34w EACH
W/(2) 1810L51850 LAMPS (SHIPPED LOOSE)
RIGID VINYL CHANNEL BUMPER RAIL (BOSTON SERIES 2000)
W/VINYL INSERT @ 39" A.F.F.
1/10" DIAMOND ALUMINUM TREAD PLATE WAINSCOT @ 36" HIGH (PER PLAN)

METAL FINISHES: INTERIOR WALLS & CEILING – WHITE 26 GA STUCCO GALVANIZED
EXPOSED EXTERIOR – WHITE 26 GA STUCCO GALVANIZED
UNEXPOSED EXTERIOR – 26 GA STUCCO ACRYLUME
EXTERIOR CEILING – 26 GA STUCCO ACRYLUME

REFRIGERATION: BY OTHERS

NOTE: THE LARGEST DOOR PANEL ON THIS JOB IS 69" x 110".
NOTE: THE LARGEST ROOF PANEL ON THIS JOB IS 46.5" x 127.5".
CUSTOMER IS TO VERIFY THAT THIS PANEL SIZE WILL NOT CONFLICT WITH ANY JOB SITE RESTRICTIONS.
NOTE: CUSTOMER IS TO VERIFY ALL DIMENSIONS, SECTIONS, DETAILS AND SPECIFICATIONS

ELECTRICAL DATA
⊕ = POINT OF ELECTRICAL CONNECTIONS.
WALK-IN DOORS: 115v/1ø – 350w*

*NOTE: ADD WATTAGE FOR EACH ADDITIONAL LIGHT FIXTURE IN ACCESSORIES.

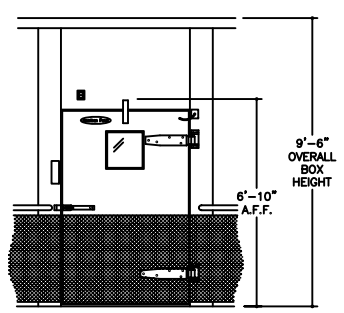

DOOR ELEVATION

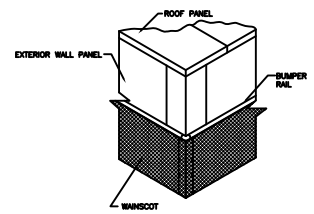

CORNER GUARD

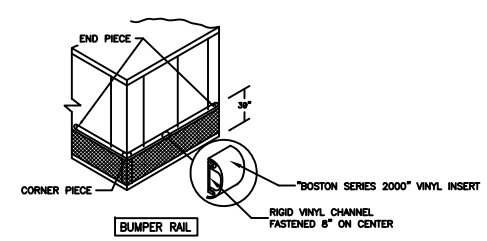

BUMPER RAIL

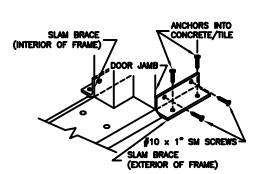

SLAM BRACE
COMPARTMENT W/SCREED

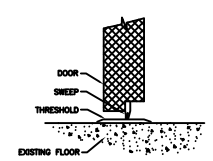

SECTION B – B

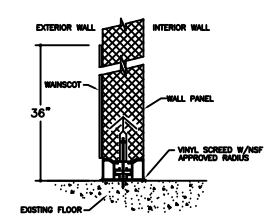

SECTION M – M

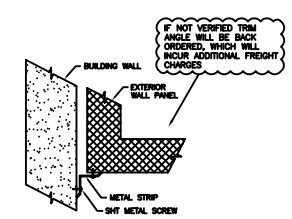

TRIM ANGLE
DETAIL #2

TJM Consulting, Inc.
Foodservice Consultant
273 Main Street, Suite 5
Yarmouth, Maine 04096

NOTICE:
THIS DRAWING AND ALL INFORMATION HEREIN ARE THE PROPERTY OF TJM CONSULTING, INC. AND MAY NOT BE USED OR COPIED, EITHER IN WHOLE OR IN PART, WITHOUT THE EXPRESSED WRITTEN CONSENT OF THE DESIGNER

REV NO:	REVISIONS:	REV NO:	REVISIONS:

Portland Public Schools
Central Kitchen
92 Waldron Way
Portland, Maine

PROJECT: Portland Public Schools Central Kitchen	DATE: 2-1-2013
DRAWN BY: T. McArdle	CHECKED BY: T. McArdle
SCALE: 1/2"=1'-0"	

SHEET TITLE: Foodservice Equipment Walk-In Cooler Details

SHEET NO: FS-15