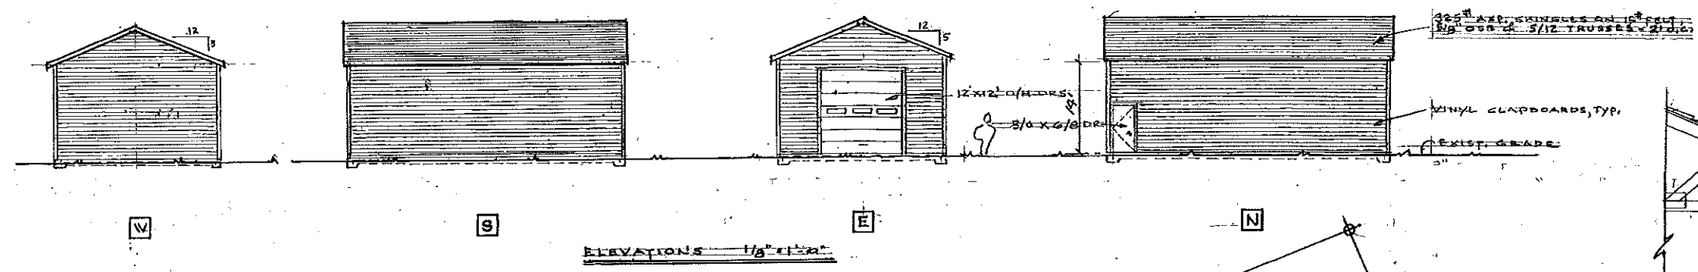

ELEVATIONS 1/8" = 1'-0"

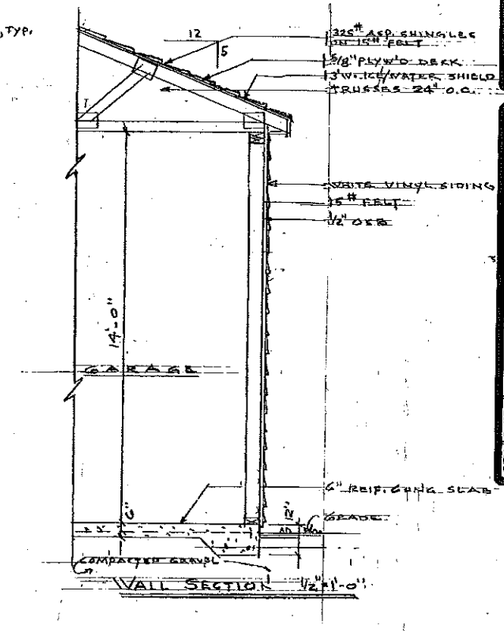

WALL SECTION 1/2" = 1'-0"

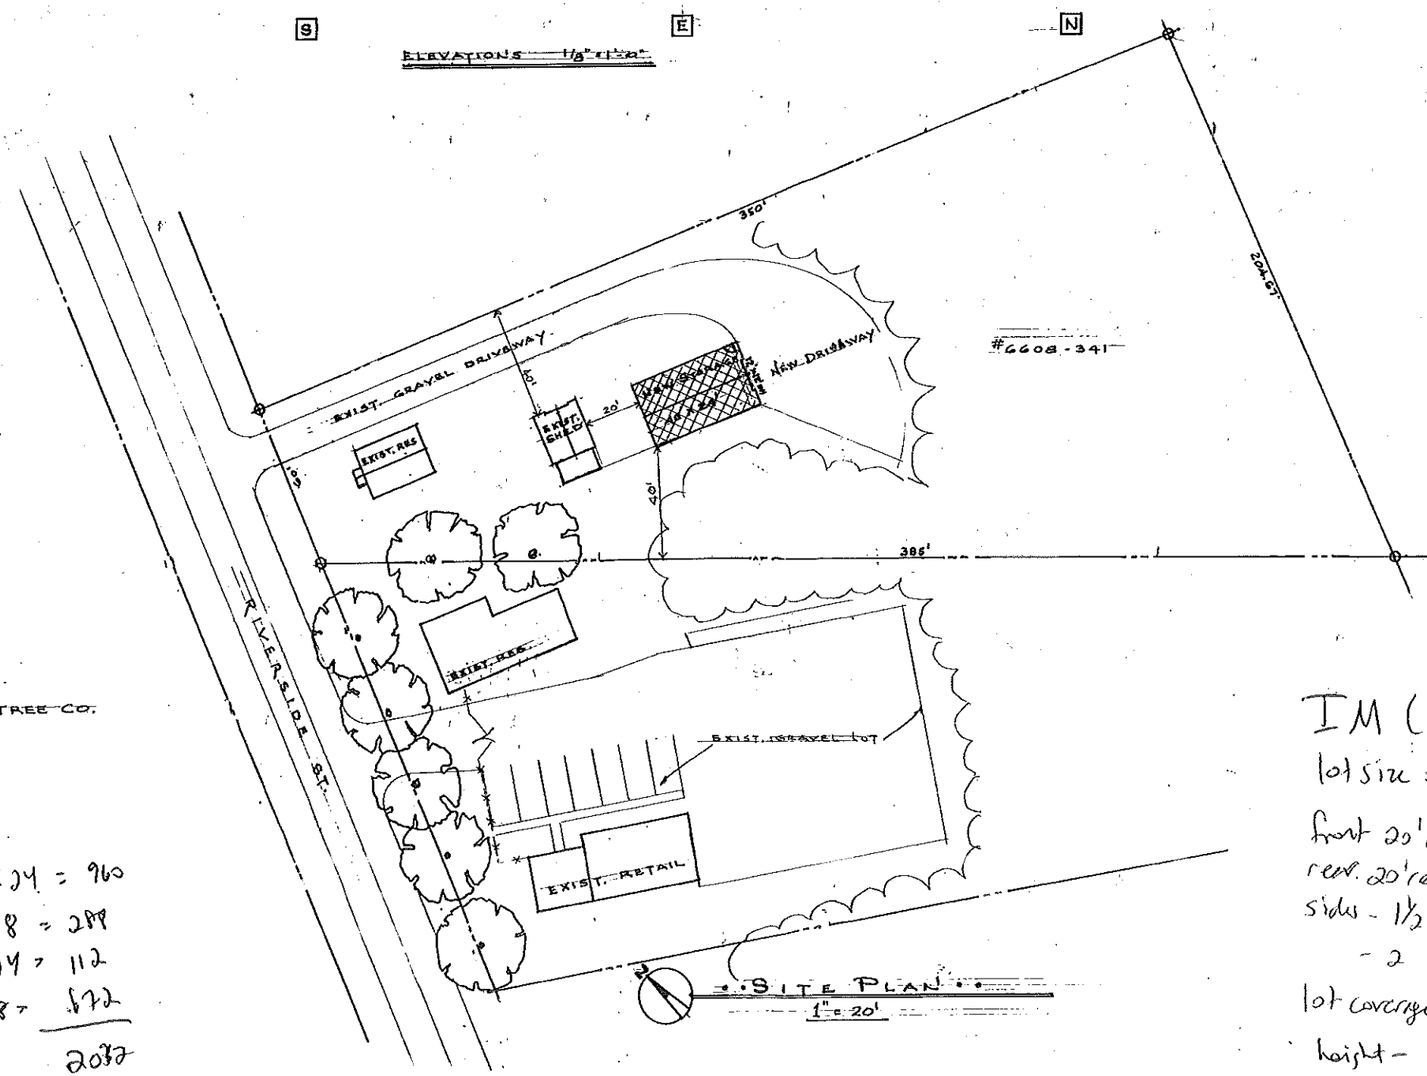

LUCAS TREE CO.

SITE PLAN
1" = 20'

40 x 24 = 960
16 x 18 = 288
8 x 14 = 112
24 x 28 = 672
2032

DENIED

IM (R5 closest residential)
lot size = 47,442 ⌀
front 20' req. - 111' scaled
rear 20' req - 184' scaled
sides - 1½ 8' - 44' scaled (left / right)
- 2 12'
lot coverage 40% = 18976.8 2032 ⌀ ok.
height - 18' max - 17.5' scaled

JOHN H. LEASURE ARCHITECT, INC.
SIX Q STREET
SOUTH PORTLAND, MAINE 04106

REGISTERED ARCHITECT JOHN H. LEASURE No. 3'0 STATE OF MAINE

REV.	DATE	STATUS

AUGUST 18, 2006

PROPOSED STORAGE BUILDING
for
BRYAN INGRAHAM
613 RIVERSIDE ST, PORTLAND, MAINE.
PG 311 LOT A3

A1