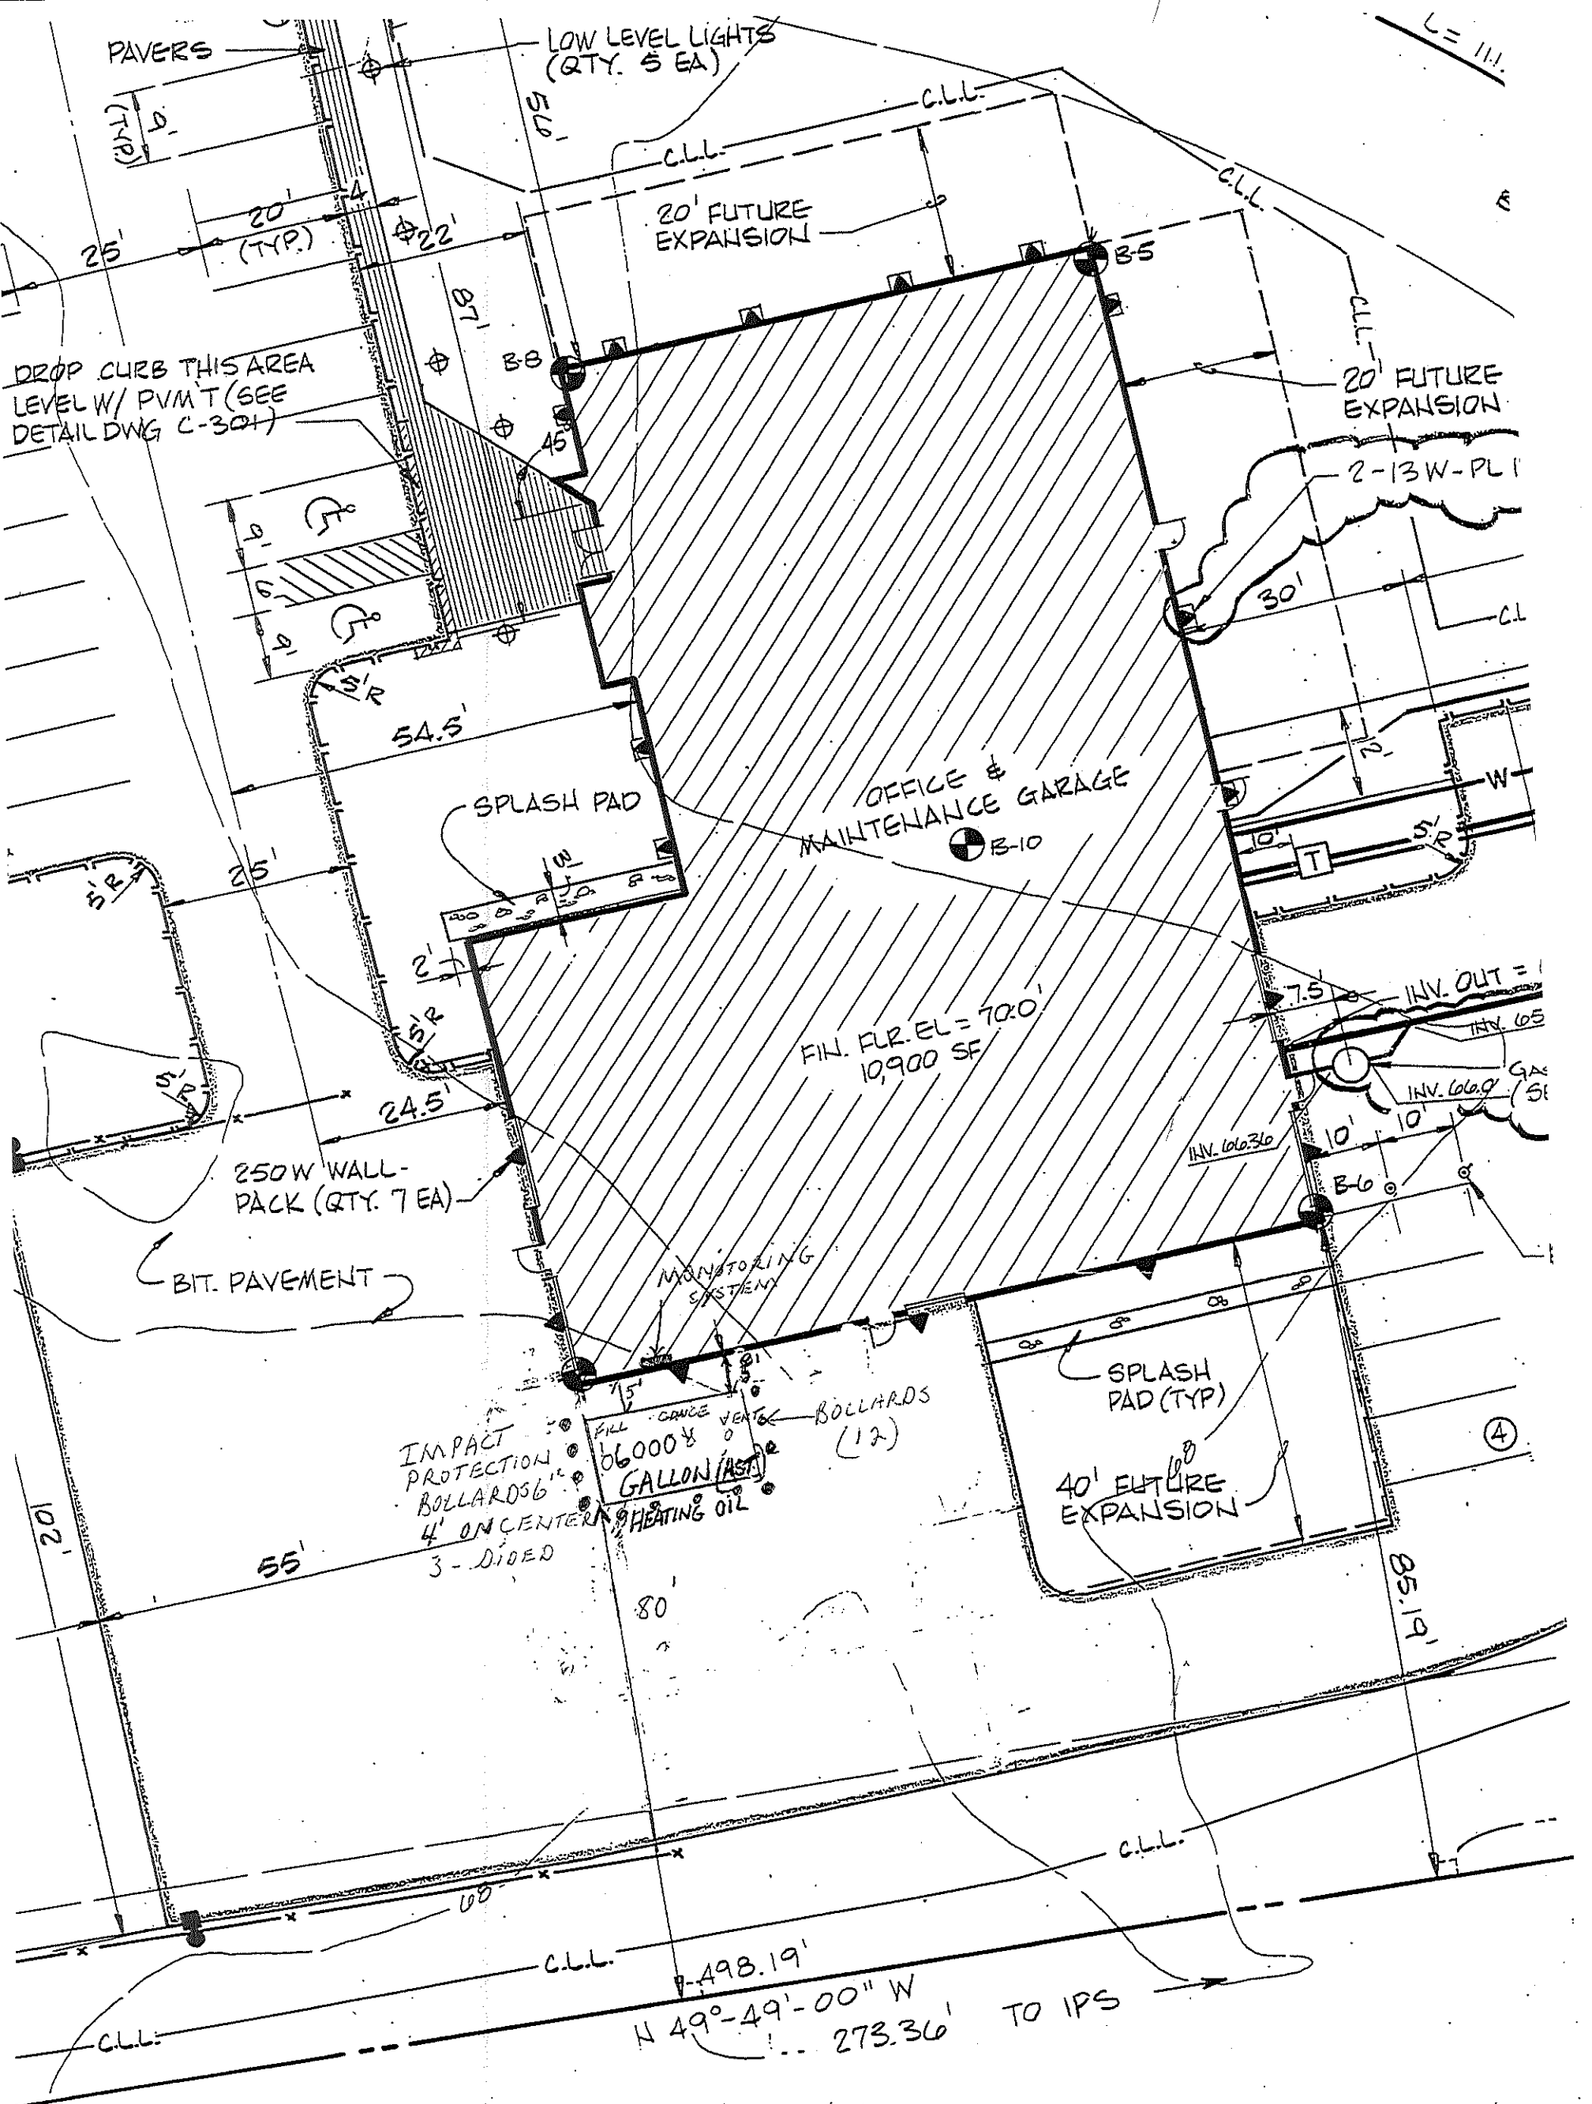

N/F
HENRY P. & HAZEL F. JOYCE
2284/170

n this drawing are included in
:ions for detail scope of work.

including utilities to be as
/ Sebago Technics, Inc. is not

:or utlities to within 5' feet

side of concrete foundation.

SCALE IN FEET

REV.	
A	F
B	IS
C	R
D	IS
1	R

HTA