## PLANT LIST

| KEY | QTY* | BOTANICAL NAME | COMMON NAME | AREA (SF) | | |
|---|---|---|---|---|---|---|
| PERENNIALS | | | | | | |
| AAu | T.B.D. | ACONITUM AUTUMNALE | AZURE MONKSHOOD | 3 | | |
| AcN | T.B.D. | ACONITUM NAPELLUS | COMMON MONKSHOOD | 36 | | |
| AAl | T.B.D. | ACTAEA ALBA | WHITE BANEBERRY | 15 | | |
| AR | T.B.D. | ACTAEA RUBRA | RED BANEBERRY | 1 | | |
| AP | T.B.D. | ADIANTUM PEDATUM | AMERICAN MAIDENHAIR FERN | 8 | | |
| APo | T.B.D. | AEGOPODIUM PODOGRARIA | BISHOP'S WEED | 10 | | |
| AM | T.B.D. | ALYSSUM MARITUMUM | SWEET ALYSSUM | 16 | | |
| AJ | T.B.D. | ANDROMEDA JAPONICA | JAPANESE ANDROMEDA | 2 | | |
| AnM | T.B.D. | ANTIRRHUNUM MAJUS | SNAPDRAGON | 9 | | |
| AV | T.B.D. | AQUILEGIA VULGARIS | GARDEN COLUMBINE | 2 | | |
| ATr | T.B.D. | ARISAEMA TRIPHYLLUM | JACK IN THE PULPIT | 1 | | |
| AS | T.B.D. | ARTEMISIA STELLARIANA | DUSTY MILLER | 5 | | |
| AAc | T.B.D. | ASPIDIUM ACROSTOCHOIDES | NORTH AMERICAN FERN | 1 | | |
| AF | T.B.D. | ASPLENIUM FELIX-FEMINA | LADY FERN | 47 | | |
| AN | T.B.D. | ASTER NOVI-BELGII | AUTUMN ASTER | 13 | | |
| AAs | T.B.D. | ASTILBE ASTILBOIDES | ASTILBE | 2 | | |
| AtF | T.B.D. | ATHYRIUM FILIX-FEMINA | COMMON LADYFERN | 4 | | |
| CC | T.B.D. | CALLISTEPHUS CHINESIS | CHINA ASTER | 5 | | |
| CP | T.B.D. | CAMPANULA PERSICIFOLIA | PEACH-LEAF BELL FLOWER | 7 | | |
| CRo | T.B.D. | CAMPANULA ROTUNDIFOLIA | BLUE-BELL BELL FLOWER | 2 | | |
| CCo | T.B.D. | CHRYSANTHEMUM COCCINEUM | PAINTED DAISY | 13 | | |
| CH | T.B.D. | CHRYSANTHEMUM HORTORUM | AMERICAN CRANBERRYBUSH | 26 | | |
| CL | T.B.D. | CHRYSANTHEMUM LEUCANTHEUM HYBRIDUM | OXEYE DAISY | 1 | | |
| CPa | T.B.D. | CHRYSANTHEMUM PARTHENIUM | FEVERFEW | 7 | | |
| CR | T.B.D. | CHRYSANTHEMUM RUBELLUM | MUM DAISY | 7 | | |
| CSp | T.B.D. | CHRYSTANTHEMUM SPECIES | CHRYSANTHEMUM | 8 | | |
| CiR | T.B.D. | CIMICIFUGA RACEMOSA | BLACK COHOSH | 5 | | |
| CN | T.B.D. | COMMELINA NUDIFLORA | NAKEDSTEM DEWFLOWER | 12 | | |
| CM | T.B.D. | CONVALLARIA MAJALIS | LILY OF THE VALLEY | 140 | | |
| CPu | T.B.D. | CYPREDIUM PUBESCENS | LARGE YELLOW LADY-SLIPPER | 3 | | |
| DH | T.B.D. | DELPHINIUM HYBRIDS | HYBRID DELPHINIUM | 3 | | |
| DB | T.B.D. | DIANTHUS BARBATUS | SWEET WILLIAM | 5 | | |
| DS | T.B.D. | DICENTRA SPECTABILIS | BLEEDING HEART | 2 | | |
| DP | T.B.D. | DIGITALIS PURPUREA | COMMON FOXGLOVE | 2 | | |
| FS | T.B.D. | FUCHSIA SPECIOSA | FUCHSIA | | | |
| HA | T.B.D. | HELENIUM AUTUMNALE | COMMON SNEEZEWEED | 3 | | |
| HH | T.B.D. | HELIOPSIS HELIANTHOIDES | OXEYE SUNFLOWER | 10 | | |
| HP | T.B.D. | HELIOTROPUM PERUVIANUM | CHERRYPIE | 8 | | |
| HF | T.B.D. | HEMEROCALLIS FLAVA | YELLOW DAYLILY | 147 | | |
| HFu | T.B.D. | HEMEROCALLIS FULVA | ORANGE DAYLILY | 35 | | |
| HT | T.B.D. | HEPATICA TRILOBA | LIVERWORT | 1 | | |
| HC | T.B.D. | HOSTA CORDATA | UNKNOWN HOSTA | 35 | | |
| HL | T.B.D. | HOSTA LANCEOLATA | PLANTAIN LILY | 17 | | |
| HPl | T.B.D. | HOSTA PLANTAGINEA | FRAGRANT HOSTA | 10 | | |
| IG | T.B.D. | IRIS GERMANICA | GERMAN IRIS | 28 | | |
| IS | T.B.D. | IRIS SIBIRICA | SIBERIAN IRIS | 4 | | |
| LC | T.B.D. | LILIUM CANDIDUM | MADONNA LILY | 6 | | |
| LS | T.B.D. | LILIUM SPECIOSA | SPOTTED FLOWER LILY | 2 | | |
| LT | T.B.D. | LILIUM TIGRINUM | TIGER LILY | 7 | | |
| MS | T.B.D. | MENTHA SPICATA | SPEARMINT | 5 | | |
| MO | T.B.D. | MONARDA DIDYMA ROSEA | BEEBALM | 7 | | |
| MSc | T.B.D. | MYOSOTIS SCORPIODES | FORGET ME NOT | 18 | | |
| NP | T.B.D. | NAROISSUS POETICA | POET'S NARCISSUS | 9 | | |
| NS | T.B.D. | NAROISSUS SPECIES | DAFFODILS | 4 | | |
| NV | T.B.D. | NAROISSUS VON SION | OLD-FASHIONED DBL. DAFFODIL | 3 | | |
| OB | T.B.D. | OENOTHERA BIENNIS | COMMON EVENING PRIMROSE | 50 | | |
| OSe | T.B.D. | ONOCLEA SENSIBILIS | SENSITIVE FERN | 1 | | |
| OS | T.B.D. | ONOCLEA STRUTHIOPTERIS | OSTRICH FERN | 18 | | |
| OC | T.B.D. | OSMUNDA CINNAMONEA | CINNAMON FERN | 111 | | |
| OCl | T.B.D. | OSMUNDA CLAYTONIANA | INTERRUPTED FERN | 45 | | |
| OR | T.B.D. | OSMUNDA REGALIS | ROYAL FERN | 7 | | |
| PO | T.B.D. | PAEONIA OFFICIALIS | COMMON PEONY | 6 | | |
| PH | T.B.D. | PELAGONIUM HORTORUM | COMMON GERANIUM | 1 | | |
| P | T.B.D. | PETROSELINUM | PARSLEY | 19 | | |
| PA | T.B.D. | PHALARIS ARUNDINACEA | REED CANARYGRASS | 3 | | |
| PD | T.B.D. | PHEGOPTERIS DRYOPTERIS | N. AM. BEECH FERN | 1 | | |
| PP | T.B.D. | PHLOX PANICULATA | GARDEN PHLOX | 18 | | |
| PC | T.B.D. | POLYMONIUM CAERULEUM | JACOB'S LADDER | 2 | | |
| PCo | T.B.D. | POLYGONATUM COMMUTATUM | SMOOTH SOLOMON'S SEAL | 3 | | |
| PM | T.B.D. | POLYGONATUM MULTIFLORUM | SOLOMON'S SEAL | 64 | | |
| PAc | T.B.D. | POLYSTICHUM ACROSTOCHOIDES | CHRISTMAS FERN | 8 | | |
| PN | T.B.D. | PTERIS NODULOSA | OSTRICH FERN | 11 | | |
| RO | T.B.D. | ROSMARINUS OFFICINALIS | ROSEMARY | 4 | | |
| SS | T.B.D. | SALVIA SPLENDENS | SALVIA | 33 | | |
| SC | T.B.D. | SANGUINARIA CANADENSIS | BLOODROOT | 16 | | |
| SSp | T.B.D. | SEDUM SPECTABILE | SHOWY SEDUM | 4 | | |
| TA | T.B.D. | THALICTRUM ADIANTIFOLIUM | SMALL MEADOW RUE | 2 | | |
| TC | T.B.D. | TIARELLA CORDIFOLIA | FOAMFLOWER | 23 | | |
| TF | T.B.D. | TRADESCANTIA FLUMINENSIS | WANDERING JEW | 5 | | |
| TV | T.B.D. | TRADESCANTIA VIRGINIANA | VIRGINIA SPIDERWORT | 1 | | |
| TAu | T.B.D. | TRITONIA AURANTIACA | ORANGE TRITONIA | 3 | | |
| TB | T.B.D. | TUBER BEGONIA | TUBEROUS BEGONIA | 5 | | |
| VB | T.B.D. | VIOLA BLANDA | SWEET WHITE VIOLET | 6 | | |
| VC | T.B.D. | VIOLA CANADENSIS | CANADA VIOLET | 46 | | |
| VCo | T.B.D. | VIOLA CORNUTA | TUFTED PANSY | 1 | | |
| VCu | T.B.D. | VIOLA CUCULLATA | BLUE MARSH VIOLET | 4 | | |
| VO | T.B.D. | VIOLA ODORATUS | UNKNOWN VIOLET | 13 | | |
| VP | T.B.D. | VIOLA PEACOCK | UNKNOWN VIOLET | 4 | | |
| VPu | T.B.D. | VIOLA PUBESCENS | DOWNY YELLOW VIOLET | 1 | | |
| VT | T.B.D. | VIOLA TRICOLOR | JOHNNY JUMP-UP | 11 | | |
| – | – | ANNUALS | – | 128 | | |
| – | – | NATIVE WILDFLOWERS | – | 47 | | |
| | | | | | | |
| GROUNDCOVERS AND VINES | | | | | | |
| ACa | T.B.D. | ASARUM CANDENSE | WILD GINGER | 5 | | |
| AQ | T.B.D. | AMPELOPSIS QUINQUEFOLIA | VIRGINIA CREEPER | 3 | | |
| AU | T.B.D. | ARCOSTAPHYLUS UVA-URSI | BEARBERRY | 14 | | |
| CS | T.B.D. | CELASTRUS SCANDENS | AMERICAN BITTERSWEET | 2 | | |
| EL | T.B.D. | ECHINOCYSTIS LOBATA | WILD CUCUMBER | 1 | | |
| EK | T.B.D. | EUONYMUS KEWENSIS | WINTERCREEPER | 2 | | |
| ER | T.B.D. | EUONYMUS RADICANS | DWARF WINTERCREEPER | 1 | | |
| LN | T.B.D. | LYSIMACHIA NUMMULARIA | CREEPING JENNY | 14 | | |
| PT | T.B.D. | PACHYSANDRA TERMINALIS | JAPANESE SPURGE | 4 | | |
| VM | T.B.D. | VINCA MINOR | LESSER PERIWINKLE | 11 | | |
| WS | T.B.D. | WISTERIA SINENSIS | CHINESE WISTERIA | 11 | | |
| ZA | T.B.D. | ZANTHORHIZA APIIFOLIA | YELLOWROOT | 48 | | |
| – | – | MIXED GROUNDCOVER AND FERNS | – | 25 | | |

* FINAL PLANT QUANITIES TO BE DETERMINED IN COORDINATION WITH LANDSCAPE ARCHITECT BASED ON AVAILABILITY OF PLANT SIZES AND RESULTANT PLANT SPACING TO ENSURE PROPER COVERAGE.

## NOTE

NUMBERS ON PLAN INDICATE AREA (IN SQUARE FEET) FOR EACH PLANT GROUPING.
SEE SHEET L4 FOR TREE AND SHRUB PLANTINGS

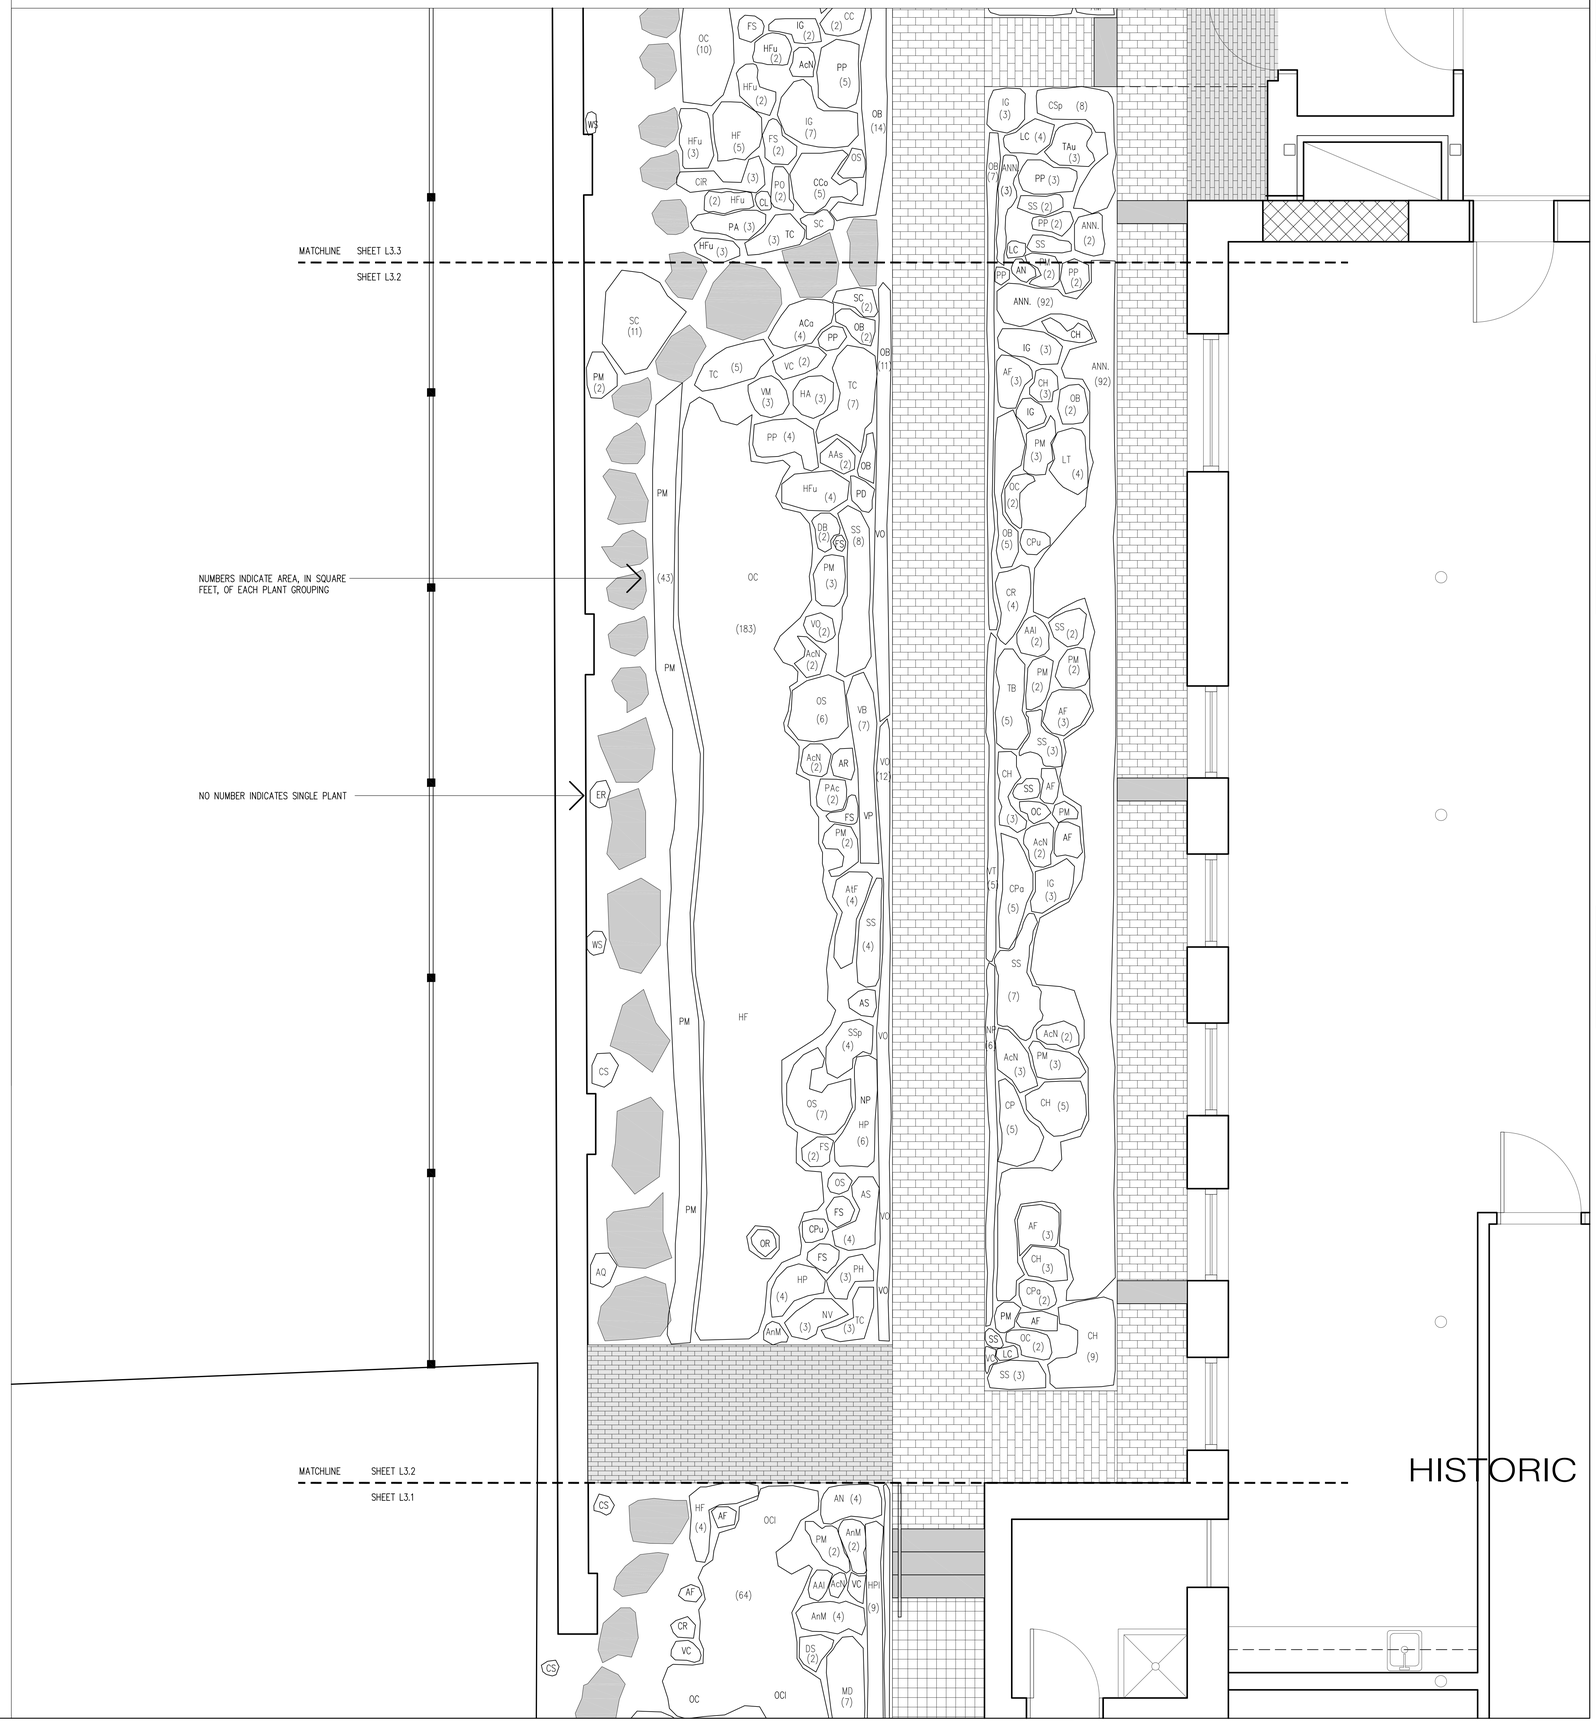


REGISTERED LANDSCAPE ARCHITECT
Michael Boucher
No. 1022
STATE OF MAINE


CONSULTANTS
michael boucher landscape architecture
457 US Route 1
Freeport, ME 04032
t 207.865.4303
f 207.865.1455
www.boucherlandscape.com

SCHWARTZ / SILVER ARCHITECTS INC.
75 Kneeland Street Telephone 617.542-6650
Boston, Massachusetts 02111 Facsimile 617.951-0779


PROJECT
MAINE HISTORICAL SOCIETY
489 CONGRESS ST.
PORTLAND, MAINE

DATE REVISIONS

| Date | Description | Number |
|---|---|---|
| 05.01.07 | 60% CD SET | |
| 07.02.07 | 100% CD REVIEW SET | |
| 07.16.07 | 100% CD SET | |

Drawn By | Date
Reviewed By | Date
Approved By | Date

DRAWING TITLE
PERENNIAL & GR.COVER PLANTING PLAN

Scale: 3/8" = 1'

DRAWING NUMBER
L4.2