PLANT LIST

KEY	QTY*	BOTANICAL NAME	COMMON NAME	AREA (SF)		
PERENNIALS						
AAu	T.B.D.	ACONITUM AUTUMNALE	AZURE MONKSHOOD	3		
AcN	T.B.D.	ACONITUM NAPELLUS	COMMON MONKSHOOD	36		
AAl	T.B.D.	ACTAEA ALBA	WHITE BANEBERRY	15		
AR	T.B.D.	ACTAEA RUBRA	RED BANEBERRY	1		
AP	T.B.D.	ADIANTUM PEDATUM	AMERICAN MAIDENHAIR FERN	8		
APo	T.B.D.	AEGOPODIUM PODOGRARIA	BISHOP'S WEED	10		
AM	T.B.D.	ALYSSUM MARITUMUM	SWEET ALYSSUM	16		
AJ	T.B.D.	ANDROMEDA JAPONICA	JAPANESE ANDROMEDA	2		
AnM	T.B.D.	ANTIRRHUNUM MAJUS	SNAPDRAGON	9		
AV	T.B.D.	AQUILEGIA VULGARIS	GARDEN COLUMBINE	2		
ATr	T.B.D.	ARISAEMA TRIPHYLLUM	JACK IN THE PULPIT	1		
AS	T.B.D.	ARTEMISIA STELLARIANA	DUSTY MILLER	5		
AAc	T.B.D.	ASPIDIUM ACROSTOCHOIDES	NORTH AMERICAN FERN	1		
AF	T.B.D.	ASPLENIUM FELIX-FEMINA	LADY FERN	47		
AN	T.B.D.	ASTER NOVI-BELGII	AUTUMN ASTER	13		
AAs	T.B.D.	ASTILBE ASTILBOIDES	ASTILBE	2		
AlF	T.B.D.	ATHYRIUM FILIX-FEMINA	COMMON LADYFERN	4		
CC	T.B.D.	CALLISTEPHUS CHINESIS	CHINA ASTER	5		
CP	T.B.D.	CAMPANULA PERSICIFOLIA	PEACH-LEAF BELL FLOWER	7		
CRo	T.B.D.	CAMPANULA ROTUNDIFOLIA	BLUE-BELL BELL FLOWER	2		
CCo	T.B.D.	CHRYSANTHEMUM COCCINEUM	PAINTED DAISY	13		
CH	T.B.D.	CHRYSANTHEMUM HORTORUM	AMERICAN CRANBERRYBUSH	26		
CL	T.B.D.	CHRYSANTHEMUM LEUCANTHEUM HYBRIDUM	OXEYE DAISY	1		
CPa	T.B.D.	CHRYSANTHEMUM PARTHENIUM	FEVERFEW	7		
CR	T.B.D.	CHRYSANTHEMUM RUBELLUM	MUM DAISY	7		
CSp	T.B.D.	CHRYSTANTHEMUM SPECIES	CHRYSANTHEMUM	8		
CiR	T.B.D.	CIMICIFUGA RACEMOSA	BLACK COHOSH	5		
CN	T.B.D.	COMMELINA NUDIFLORA	NAKEDSTEM DEWFLOWER	12		
CM	T.B.D.	CONVALLARIA MAJALIS	LILY OF THE VALLEY	140		
CPu	T.B.D.	CYPREDIUM PUBESCENS	LARGE YELLOW LADY-SLIPPER	3		
DH	T.B.D.	DELPHINIUM HYBRIDS	HYBRID DELPHINIUM	3		
DB	T.B.D.	DIANTHUS BARBATUS	SWEET WILLIAM	5		
DS	T.B.D.	DICENTRA SPECTABILIS	BLEEDING HEART	2		
DP	T.B.D.	DIGITALIS PURPUREA	COMMON FOXGLOVE	2		
FS	T.B.D.	FUCHSIA SPECIOSA	FUCHSIA			
HA	T.B.D.	HELENIUM AUTUMNALE	COMMON SNEEZEWEED	3		
HH	T.B.D.	HELIOPSIS HELIANTHOIDES	OXEYE SUNFLOWER	10		
HP	T.B.D.	HELIOTROPUM PERUVIANUM	CHERRYPIE	8		
HF	T.B.D.	HEMEROCALLIS FLAVA	YELLOW DAYLILY	147		
HFu	T.B.D.	HEMEROCALLIS FULVA	ORANGE DAYLILY	35		
HT	T.B.D.	HEPATICA TRILOBA	LIVERWORT	1		
HC	T.B.D.	HOSTA CORDATA	UNKNOWN HOSTA	35		
HL	T.B.D.	HOSTA LANCEOLATA	PLANTAIN LILY	17		
HPl	T.B.D.	HOSTA PLANTAGINEA	FRAGRANT HOSTA	10		
IG	T.B.D.	IRIS GERMANICA	GERMAN IRIS	28		
IS	T.B.D.	IRIS SIBIRICA	SIBERIAN IRIS	4		
LC	T.B.D.	LILIUM CANDIDUM	MADONNA LILY	6		
LS	T.B.D.	LILIUM SPECIOSA	SPOTTED FLOWER LILY	2		
LT	T.B.D.	LILIUM TIGRINUM	TIGER LILY	7		
MS	T.B.D.	MENTHA SPICATA	SPEARMINT	5		
MO	T.B.D.	MONARDA DIDYMA ROSEA	BEEBALM	7		
MSc	T.B.D.	MYOSOTIS SCORPIODES	FORGET ME NOT	18		
NP	T.B.D.	NARCISSUS POETICA	POET'S NARCISSUS	9		
NS	T.B.D.	NARCISSUS SPECIES	DAFFODILS	4		
NV	T.B.D.	NARCISSUS VON SION	OLD-FASHIONED DBL. DAFFODIL	3		
OB	T.B.D.	OENOTHERA BIENNIS	COMMON EVENING PRIMROSE	50		
OSe	T.B.D.	ONOCLEA SENSIBILIS	SENSITIVE FERN	1		
OS	T.B.D.	ONOCLEA STRUTHIOPTERIS	OSTRICH FERN	18		
OC	T.B.D.	OSMUNDA CINNAMONEA	CINNAMON FERN	111		
OCl	T.B.D.	OSMUNDA CLAYTONIANA	INTERRUPTED FERN	45		
OR	T.B.D.	OSMUNDA REGALIS	ROYAL FERN	7		
PO	T.B.D.	PAEONIA OFFICIALIS	COMMON PEONY	6		
PH	T.B.D.	PELAGONIUM HORTORUM	COMMON GERANIUM	1		
P	T.B.D.	PETROSELINUM	PARSLEY	19		
PA	T.B.D.	PHALARIS ARUNDINACEA	REED CANARYGRASS	3		
PD	T.B.D.	PHEGOPTERIS DRYOPTERIS	N. AM. BEECH FERN	1		
PP	T.B.D.	PHLOX PANICULATA	GARDEN PHLOX	18		
PC	T.B.D.	POLYMONIUM CAERULEUM	JACOB'S LADDER	2		
PCo	T.B.D.	POLYGONATUM COMMUTATUM	SMOOTH SOLOMON'S SEAL	3		
PM	T.B.D.	POLYGONATUM MULTIFLORUM	SOLOMON'S SEAL	64		
PAc	T.B.D.	POLYSTICHUM ACROSTOCHOIDES	CHRISTMAS FERN	8		
PN	T.B.D.	PTERIS NODULOSA	OSTRICH FERN	11		
RO	T.B.D.	ROSMARINUS OFFICINALIS	ROSEMARY	4		
SS	T.B.D.	SALVIA SPLENDENS	SALVIA	33		
SC	T.B.D.	SANGUINARIA CANADENSIS	BLOODROOT	16		
SSp	T.B.D.	SEDUM SPECTABILE	SHOWY SEDUM	4		
TA	T.B.D.	THALICTRUM ADIANTIFOLIUM	SMALL MEADOW RUE	2		
TC	T.B.D.	TIARELLA CORDIFOLIA	FOAMFLOWER	23		
TF	T.B.D.	TRADESCANTIA FLUMINENSIS	WANDERING JEW	5		
TV	T.B.D.	TRADESCANTIA VIRGINIANA	VIRGINIA SPIDERWORT	1		
TAu	T.B.D.	TRITONIA AURANTIACA	ORANGE TRITONIA	3		
TB	T.B.D.	TUBER BEGONIA	TUBEROUS BEGONIA	5		
VB	T.B.D.	VIOLA BLANDA	SWEET WHITE VIOLET	6		
VC	T.B.D.	VIOLA CANADENSIS	CANADA VIOLET	46		
VCo	T.B.D.	VIOLA CORNUTA	TUFTED PANSY	1		
VCu	T.B.D.	VIOLA CUCULLATA	BLUE MARSH VIOLET	4		
VO	T.B.D.	VIOLA ODORATUS	UNKNOWN VIOLET	13		
VP	T.B.D.	VIOLA PEACOCK	UNKNOWN VIOLET	4		
VPu	T.B.D.	VIOLA PUBESCENS	DOWNY YELLOW VIOLET	1		
VT	T.B.D.	VIOLA TRICOLOR	JOHNNY JUMP-UP	11		
–	–	ANNUALS	–	128		
–	–	NATIVE WILDFLOWERS	–	47		
GROUNDCOVERS AND VINES						
ACa	T.B.D.	ASARUM CANDENSE	WILD GINGER	5		
AQ	T.B.D.	AMPELOPSIS QUINQUEFOLIA	VIRGINIA CREEPER	3		
AU	T.B.D.	ARCOSTAPHYLUS UVA-URSI	BEARBERRY	14		
CS	T.B.D.	CELASTRUS SCANDENS	AMERICAN BITTERSWEET	2		
EL	T.B.D.	ECHINOCYSTIS LOBATA	WILD CUCUMBER	1		
EK	T.B.D.	EUONYMUS KEWENSIS	WINTERCREEPER	2		
ER	T.B.D.	EUONYMUS RADICANS	DWARF WINTERCREEPER	1		
LN	T.B.D.	LYSIMACHIA NUMMULARIA	CREEPING JENNY	14		
PT	T.B.D.	PACHYSANDRA TERMINALIS	JAPANESE SPURGE	4		
VM	T.B.D.	VINCA MINOR	LESSER PERIWINKLE	11		
WS	T.B.D.	WISTERIA SINENSIS	CHINESE WISTERIA	11		
ZA	T.B.D.	ZANTHORHIZA APIIFOLIA	YELLOWROOT	48		
–	–	MIXED GROUNDCOVER AND FERNS	–	25		

* FINAL PLANT QUANITIES TO BE DETERMINED IN COORDINATION WITH LANDSCAPE ARCHITECT BASED ON AVAILABILITY OF PLANT SIZES AND RESULTANT PLANT SPACING TO ENSURE PROPER COVERAGE.

NOTE

NUMBERS ON PLAN INDICATE AREA (IN SQUARE FEET) FOR EACH PLANT GROUPING.
SEE SHEET L4 FOR TREE AND SHRUB PLANTINGS

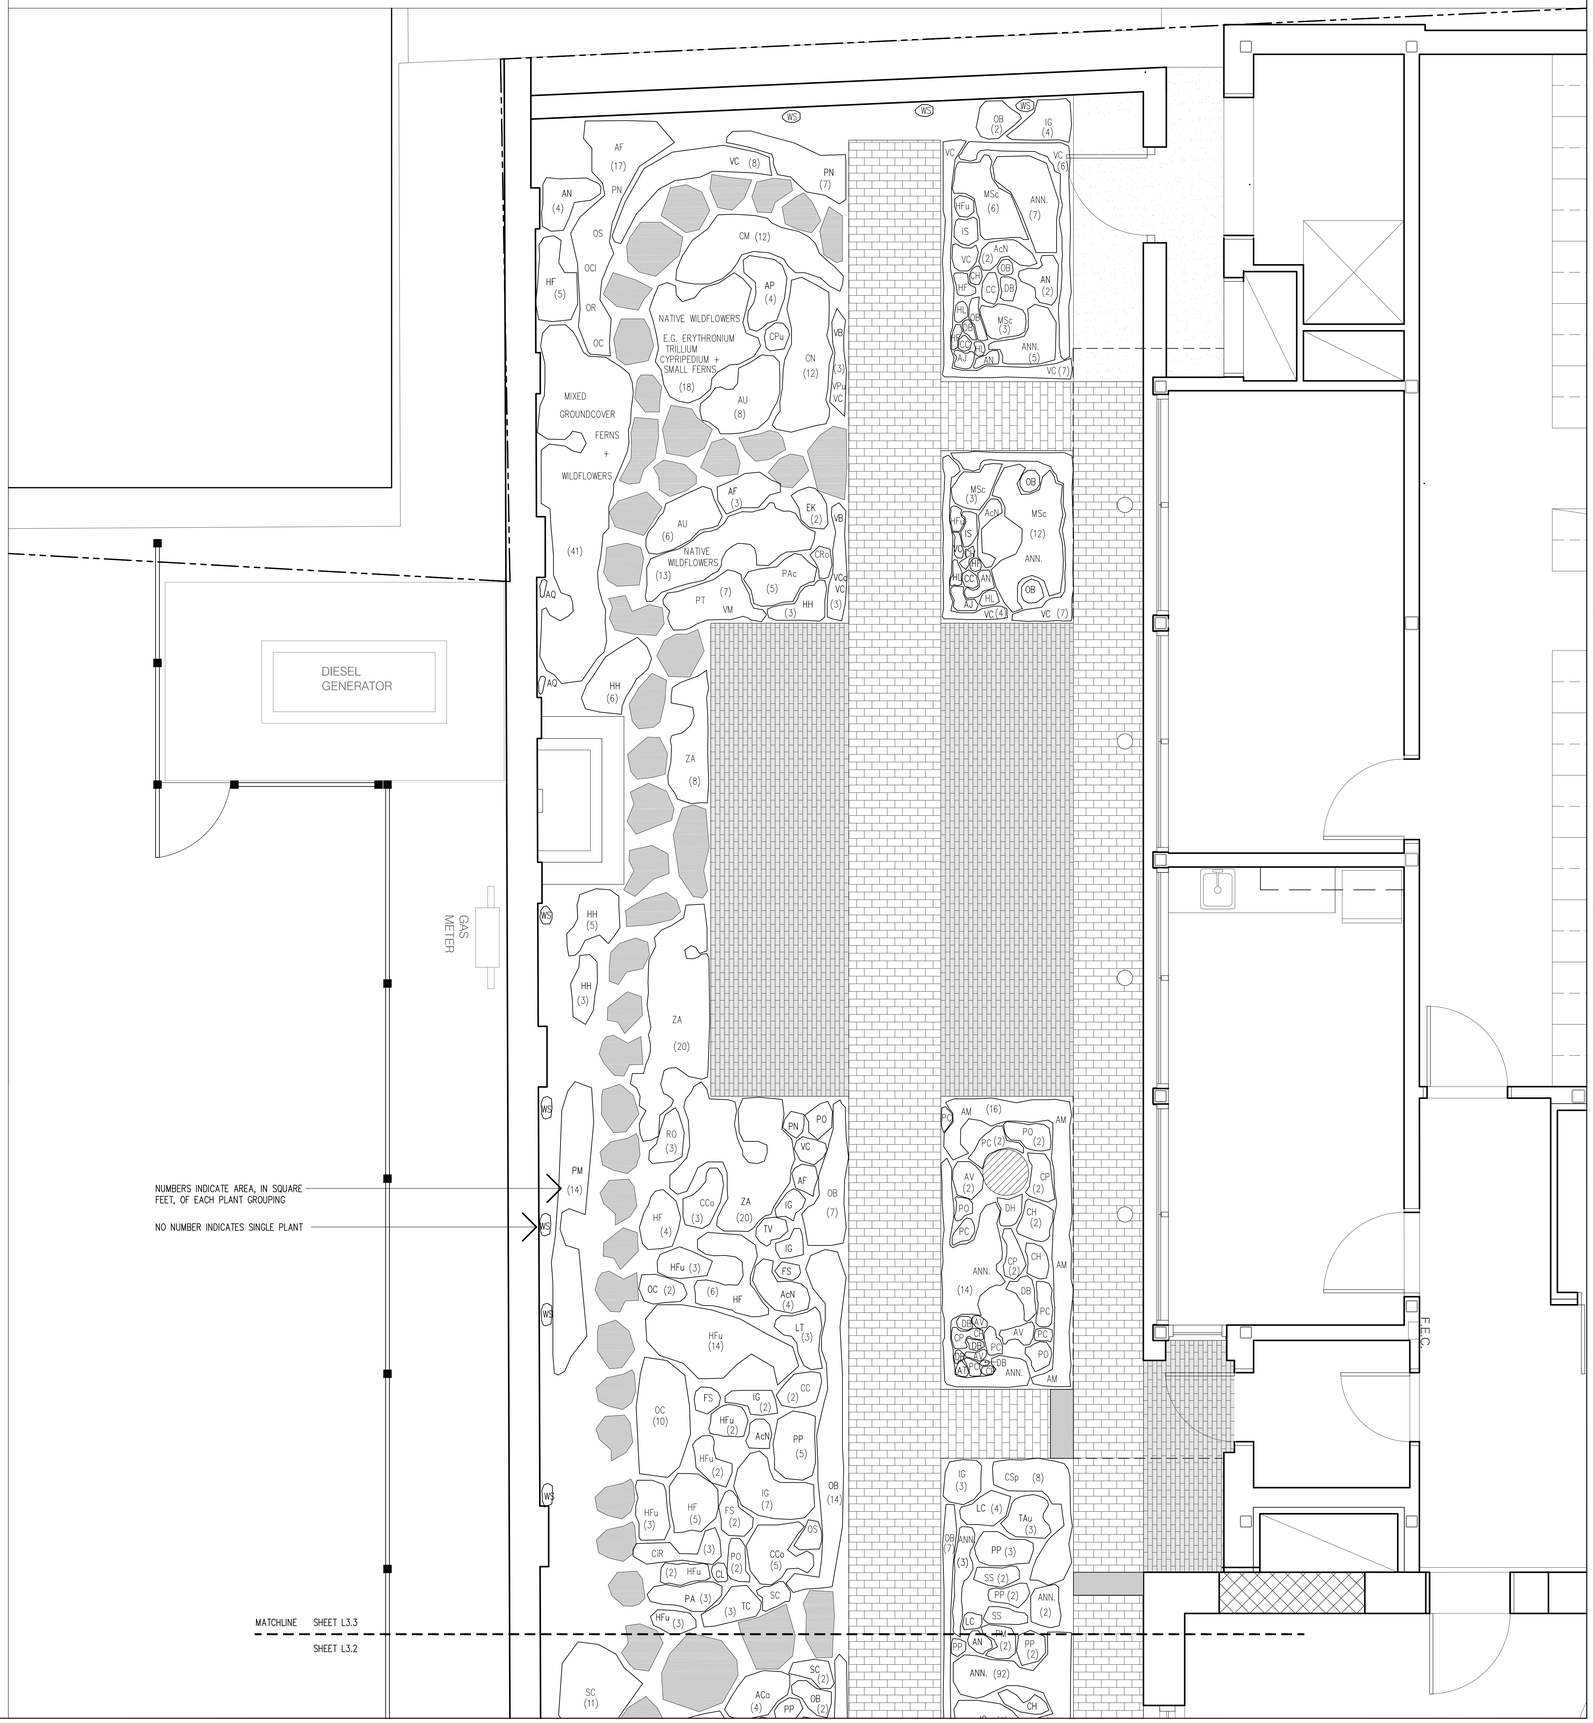

REGISTERED LANDSCAPE ARCHITECT Michael Boucher No. 1266 STATE OF MAINE

CONSULTANTS
michael boucher landscape architecture
457 US Route 1
Freeport, ME 04032
T 207.865.1600
F 207.865.1455
www.bouchetlandscape.com

SCHWARTZ / SILVER ARCHITECTS INC.
75 Kneeland Street Telephone 617.542.6650
Boston, Massachusetts 02111 Facsimile 617.951.0779

PROJECT
MAINE HISTORICAL SOCIETY
489 CONGRESS ST.
PORTLAND, MAINE

DATE	REVISIONS
05.01.07	60% CD SET
06/02/07	100% CD REVIEW SET
07/16/07	100% CD SET

Drawn By	Date	Description
Reviewed By	Date	Number
Approved By	Date	Date

DRAWING TITLE
PERENNIAL & GR.COVER PLANTING PLAN

Scale: 3/8" = 1'

DRAWING NUMBER
L4.3