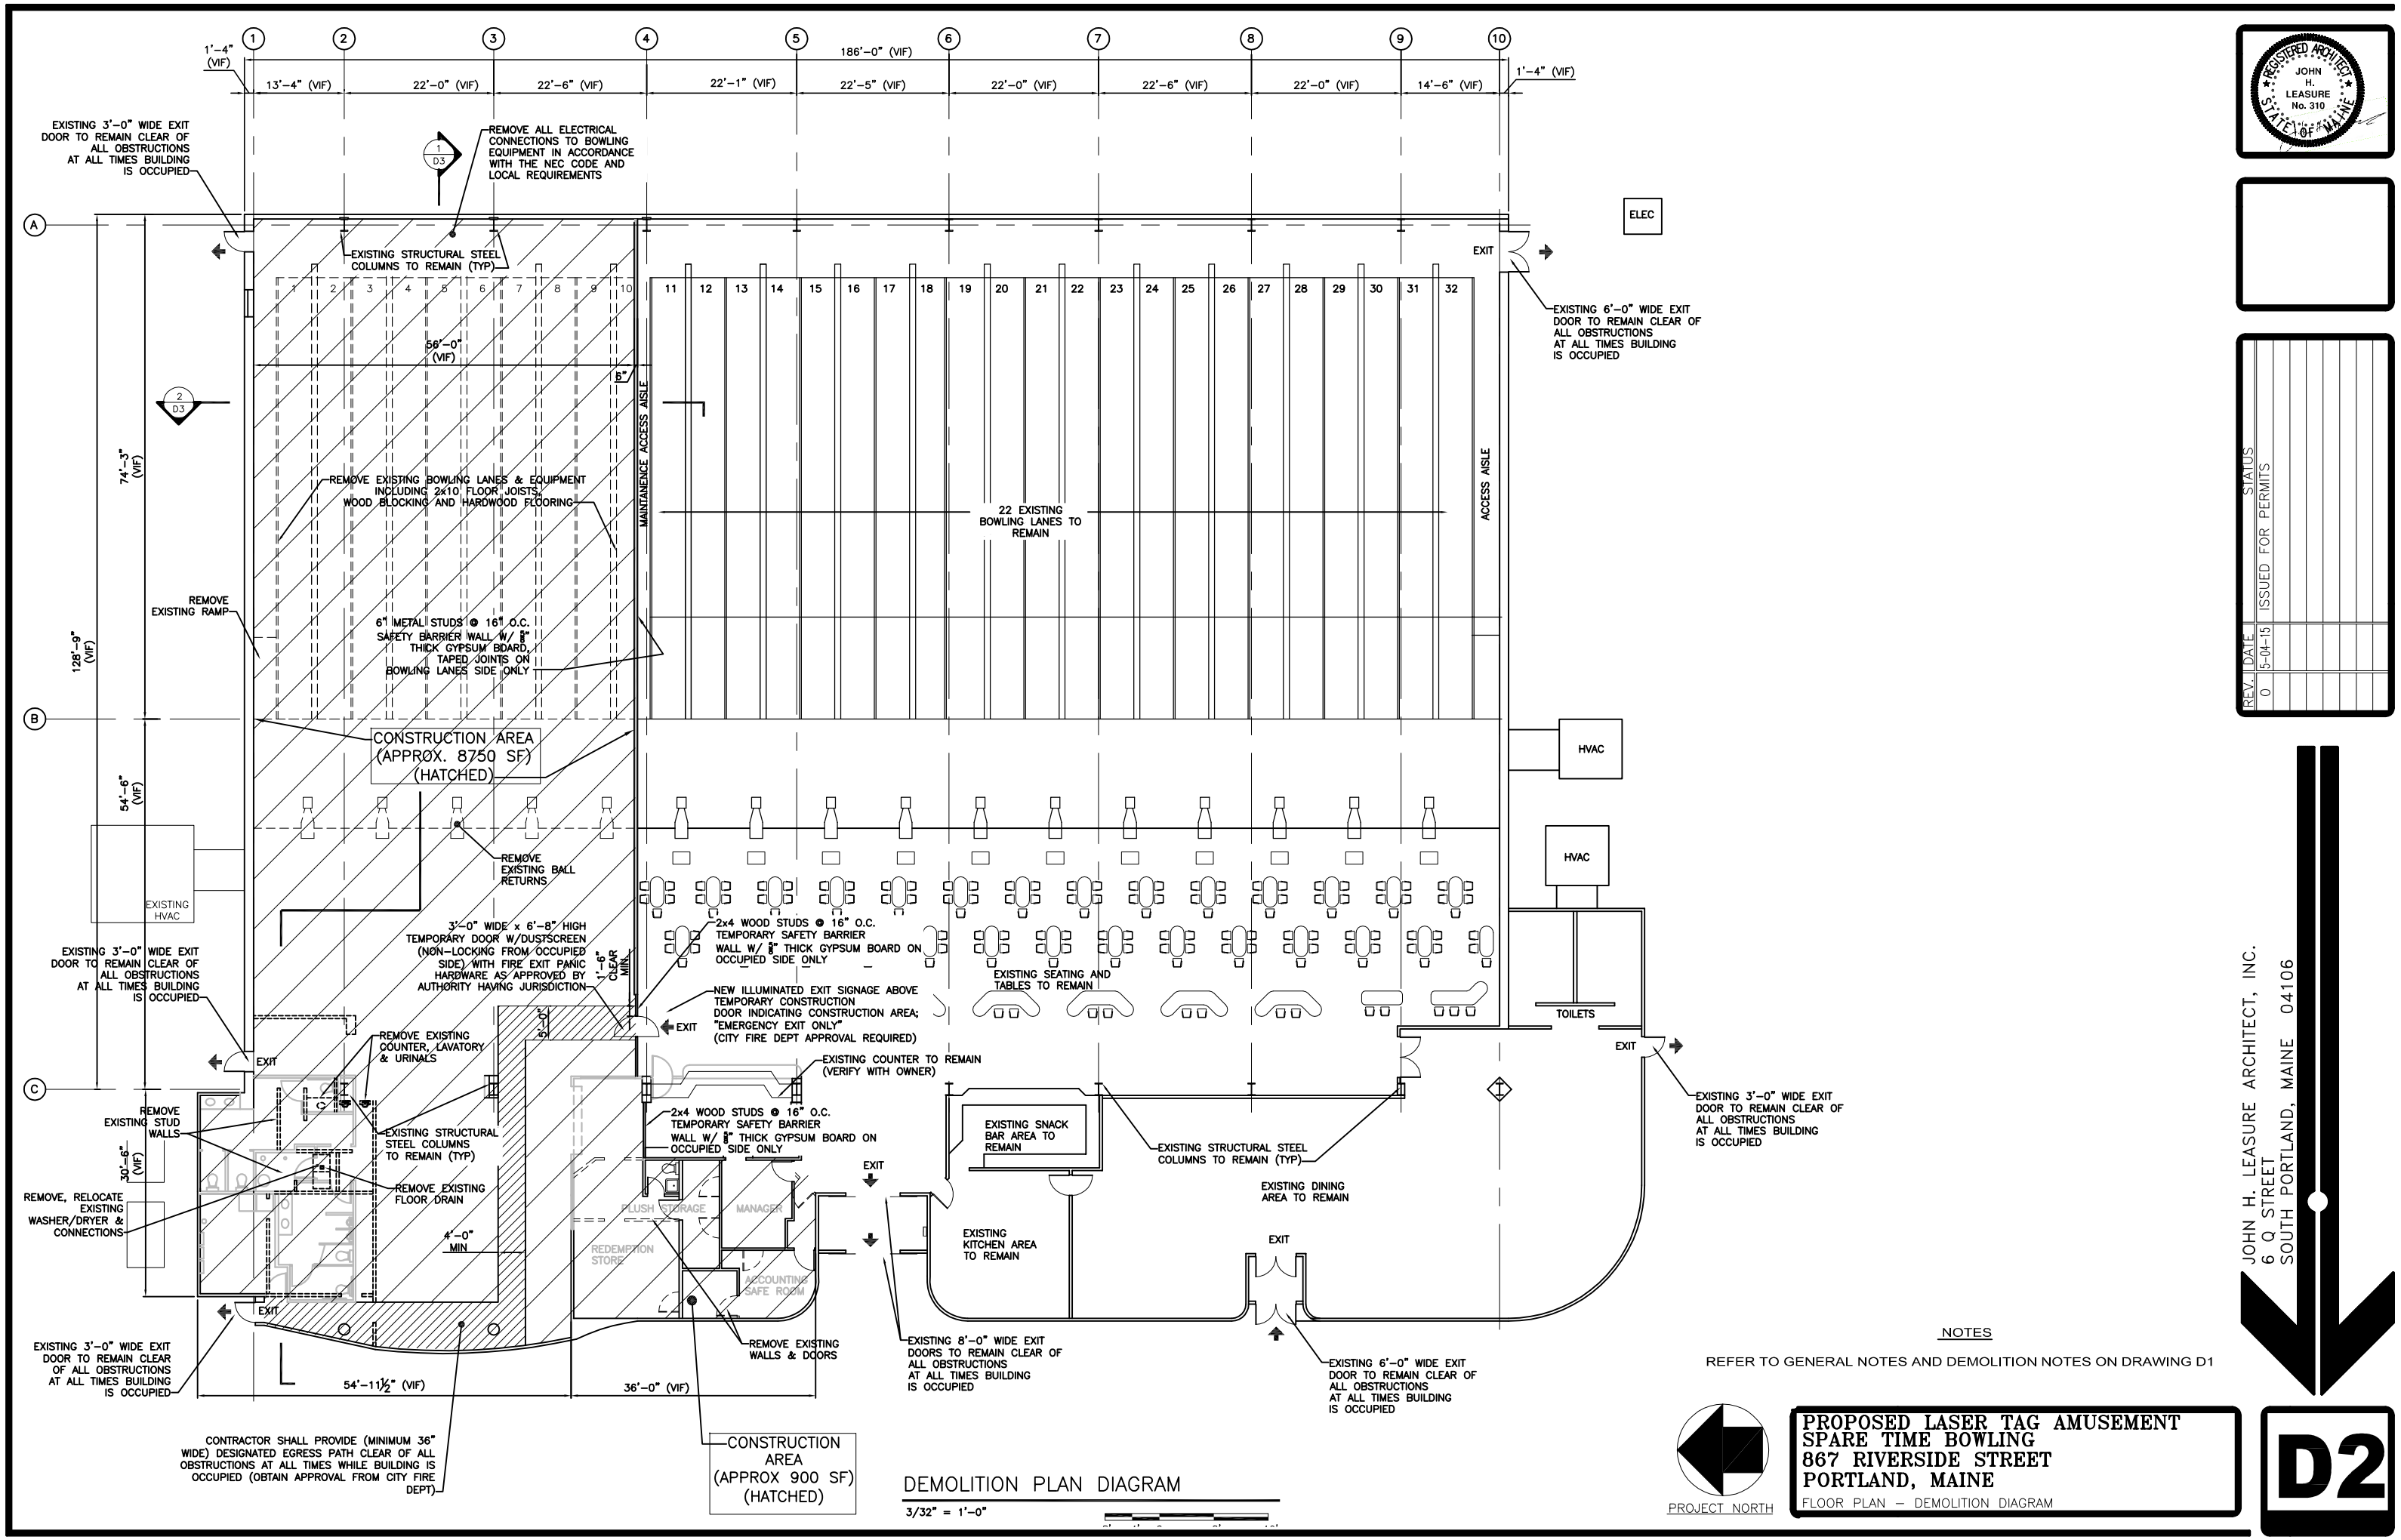

NOTES

REFER TO GENERAL NOTES AND DEMOLITION NOTES ON DRAWING D1

PROPOSED LASER TAG AMUSEMENT
SPARE TIME BOWLING
867 RIVERSIDE STREET
PORTLAND, MAINE

FLOOR PLAN – DEMOLITION DIAGRAM