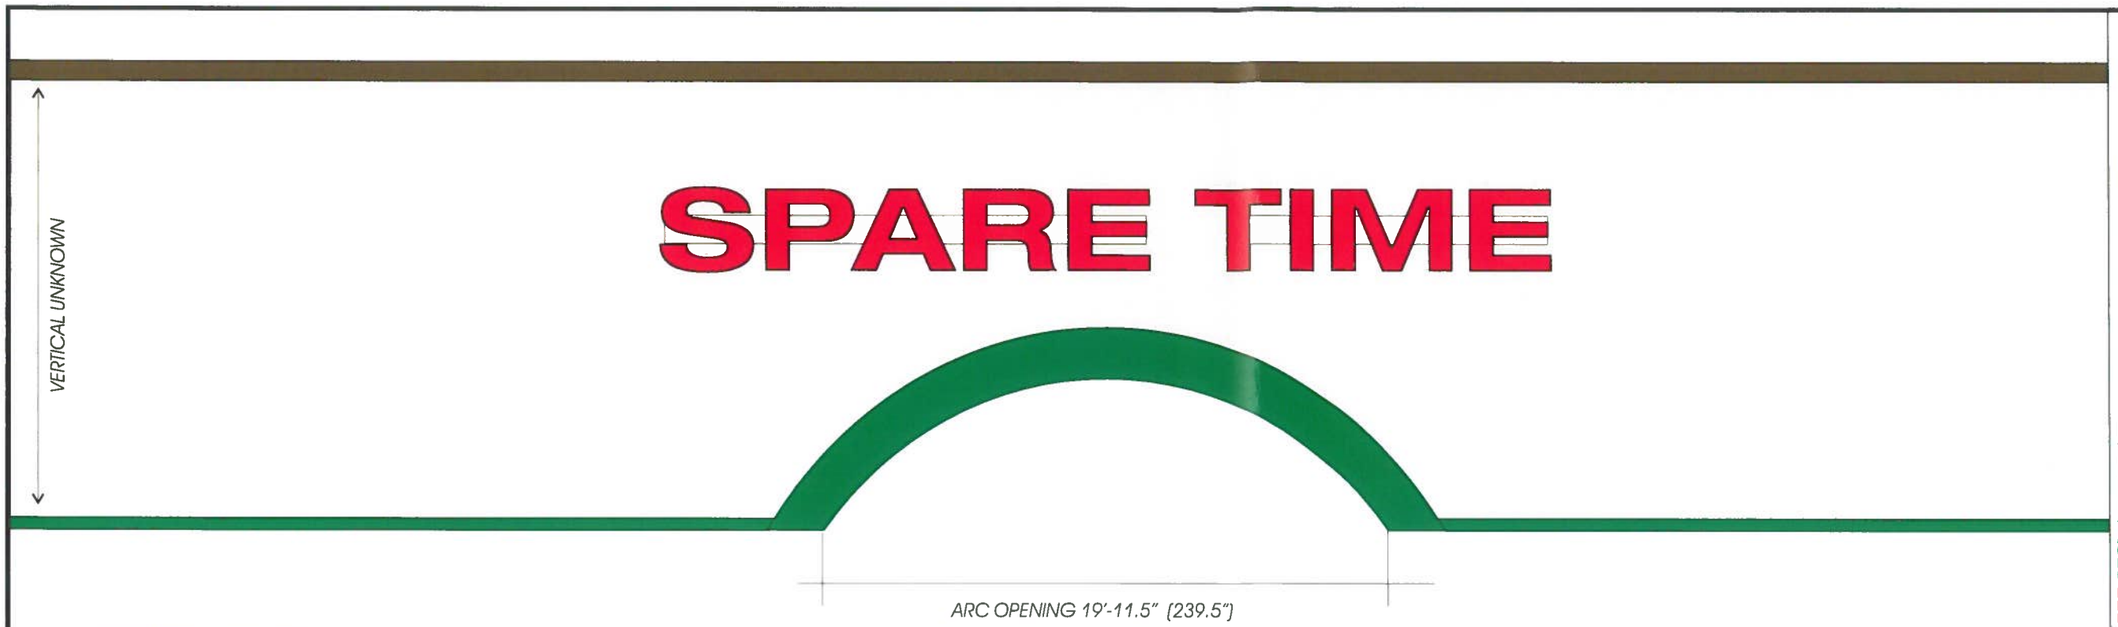

EXTERIOR ENTRANCE
(1) SET OF CHANNEL LED LETTERS

3 X 31.5 = 94.5 SQ. FT.

OVERALL COPY AREA DIMENSIONS 3'-0" (36") X 31'-5.5" (377.5")

FONT: HELVETICA NEUE LT COM 73 BD EX (BOLD)

CHANNEL LETTERS: RED LED ILLUMINATION
FACES: ACRYLITE 202-OGP RED (PANTONE 485) / 1" TRIM: BLACK / 5" RETURNS: BLACK

MOUNTED TO 12" RACEWAYS: PAINT TO MATCH BLDG. MATTHREWS 25A-3P ANTIQUE WHITE

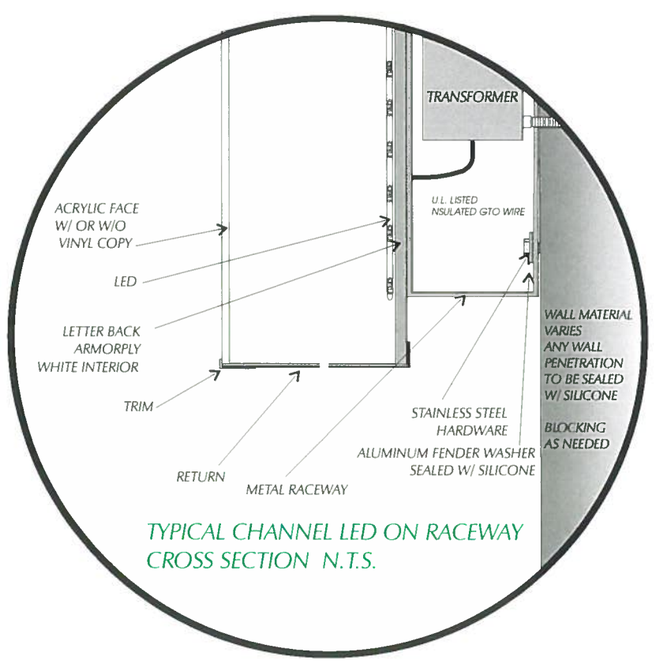

TYPICAL CHANNEL LED ON RACEWAY
CROSS SECTION N.T.S.

PHOTO PLOT N.T.S.

PANTONE #485 RED
ACRYLITE 202-OGP RED

FIELD SURVEY COLOR MATCH
MATTHEWS 25A-39 ANTIQUE IVORY

PLEASE NOTE:

THIS IS A PROGRESS PRINT - FIELD MEASUREMENTS MAY OR MAY NOT NEED TO BE VERIFIED.

THIS DESIGN IS THE EXCLUSIVE PROPERTY OF BAILEY SIGN INCORPORATED AND ALL RIGHTS TO ITS USE OR REPRODUCTION ARE RESERVED.

THE ACCURACY OF THIS COLOR RENDERING IS LIMITED BY MEDIA AND OUTPUT DEVICES AND IS INTENDED FOR REPRESENTATIONAL USE ONLY. ACTUAL MANUFACTURING/GRAPHIC COLORS ALSO VARY DEPENDING ON PROCESSES & MATERIALS USED. 100% COLOR MATCHES OF SUBMITTED SPECIFICATIONS CAN NOT BE GUARANTEED.

IF AN ELECTRIC SIGN, THEN INSTALLATION MUST BE ACCOMPLISHED IN TOTAL COMPLIANCE WITH ARTICLE 600 OF THE NATIONAL ELECTRIC CODE, THE REQUIREMENTS OF UNDERWRITERS LABORATORY, CANADIAN STANDARDS ASSOCIATION AND/OR ANY APPLICABLE LOCAL CODES. THIS INCLUDES PROPER GROUNDING AND BONDING OF THE SIGN

ALL ELECTRICAL SIGNS REQUIRE ROUTINE MAINTENANCE.

CLIENT

ACCEPTANCE SIGNATURE DATE

BAILEY SIGN SALES REPRESENTATIVE

APPROVED DATE

Bailey sign
www.baileysign.com
9 Thomas Drive
Col. Westbrook Executive Park
Westbrook, ME 04092
207-774-2843 / 1-800-539-SIGN
Fax: 774-1193
E-Mail: sales@baileysign.com

©COPYRIGHT 2015

CUSTOMER / SIGN LOCATION

BOWL NEW ENGLAND
SPARE TIME
867 RIVERSIDE STREET
PORTLAND, MAINE

SALESPERSON:	DRAWN BY: LWM
P.S. #	W.O. # 6940
SCALE 3/16"=1'	DATE 10/7/15

REVISION # / DATE / NOTES / INITIALS

DRAWING #
07479 B

SHEET ____ OF ____

PROGRESS DRAWING