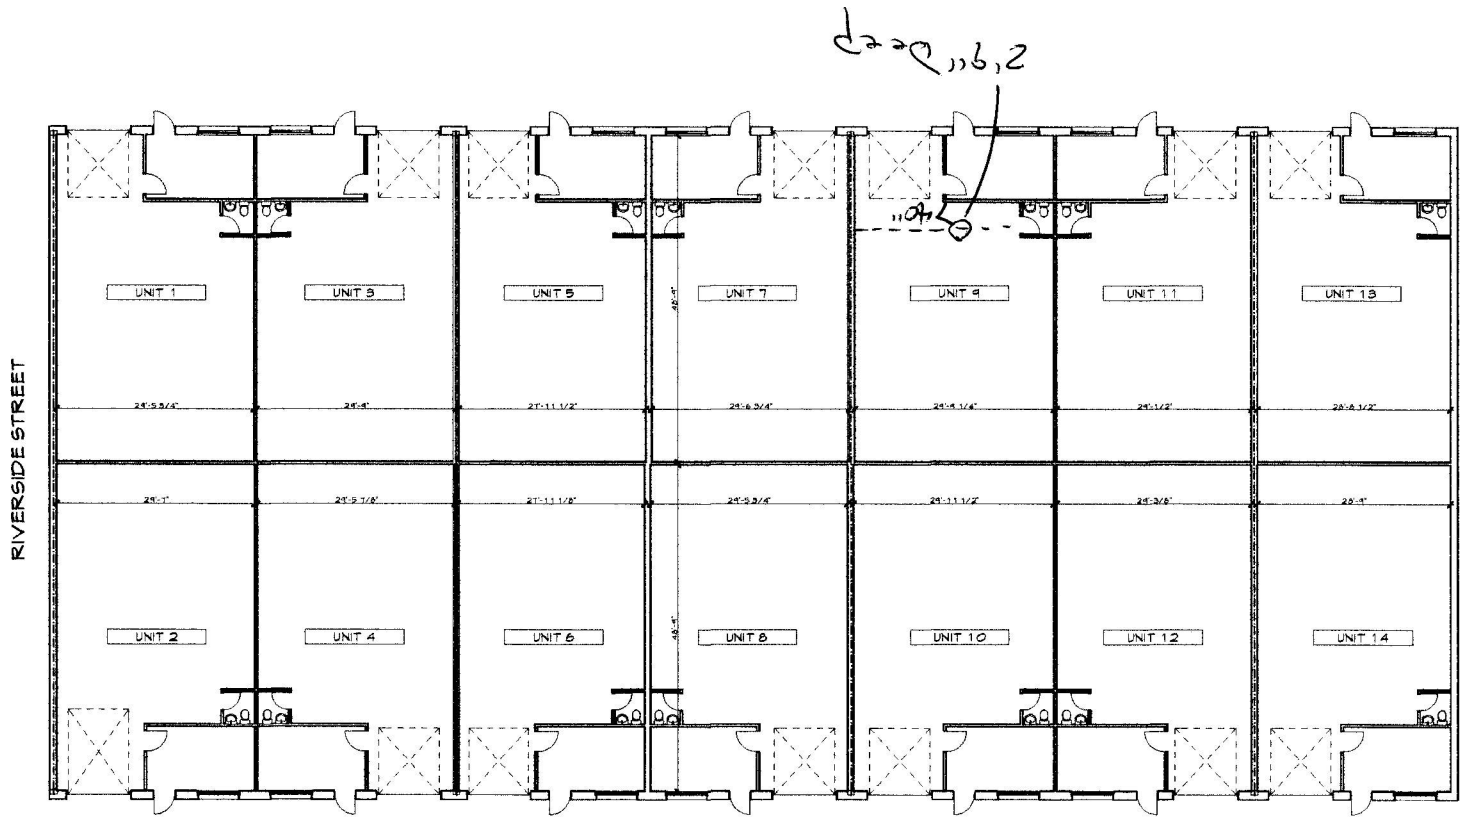

1 FIRST FLOOR
SCALE: 1/8" = 1'-0"

PROGRESS PLAN FOR REVIEW
11-28-2012

ONE INDUSTRIAL WAY
CANOPY DESIGN
PORTLAND, MAINE

WHIPPLE — CALLENDER ARCHITECTS

136 PLEASANT AVE
PORTLAND, ME 04103
P 207.773.2646
F 207.773.9651
www.whipplecallender.com

MARK	DATE	DESCRIPTION

DATE: 11/28/12
CHECKED BY: AEC
DRAWN BY: AEC
JOB: 1IW-12
SHEET TITLE: CONDO LAYOUT PLAN

THIS DRAWING IS A INSTRUMENT OF SERVICE AND SHALL REMAIN THE PROPERTY OF WHIPPLE CALLENDER ARCHITECTS
IT SHALL NOT BE USED FOR ANY OTHER PURPOSE THAT FOR WHICH IT IS SPECIFICALLY FURNISHED

CONDO DOC PLAN Plotted on 11/28/12 at 6:42PM by Anne Callender File Path /Volumes/Lacie Disk/ RCA Projects/2012 Projects/1in One Industrial Way/1in ArchicAD Models/1in condo 15.pln