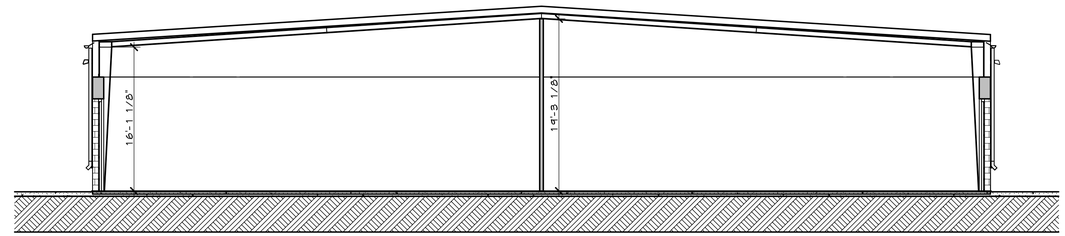

2 SECTION

SCALE: 1/8" = 1'-0"

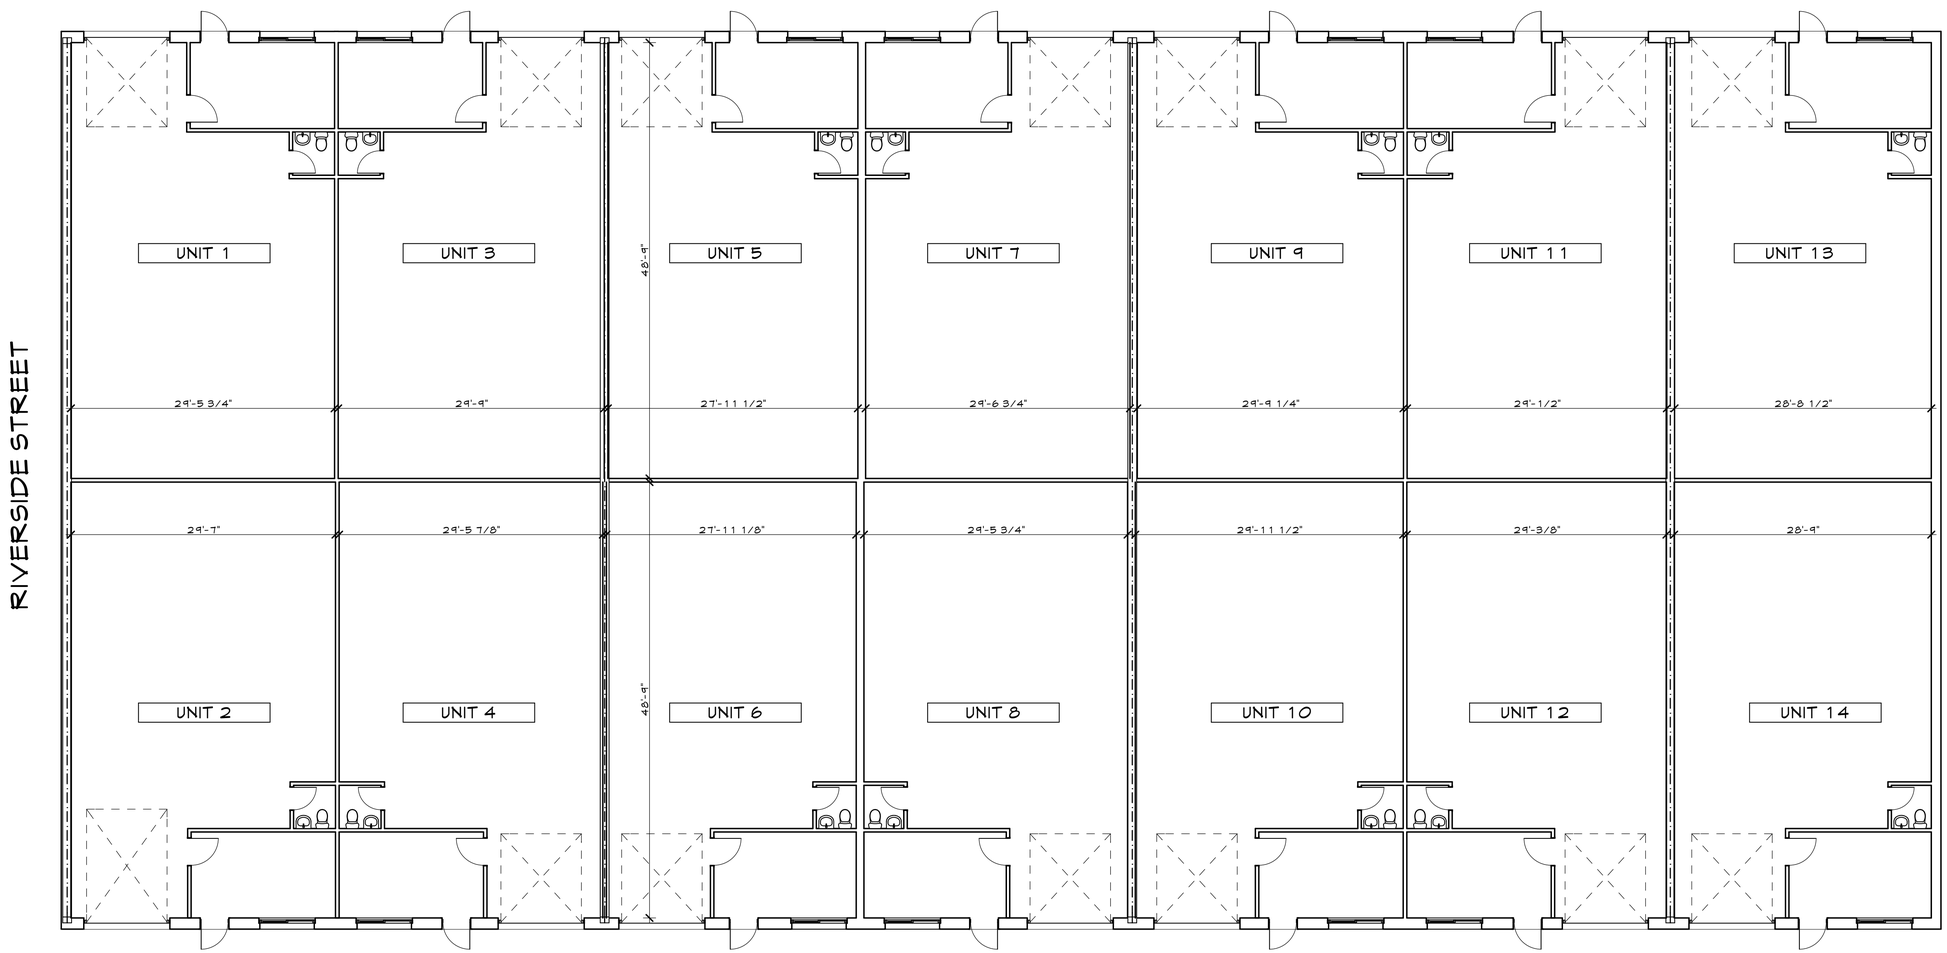

1 BUILDING FLOOR PLAN

SCALE: 1/8" = 1'-0"

THIS DRAWING IS AN INSTRUMENT OF SERVICE AND SHALL REMAIN THE PROPERTY OF WHIPPLE GALLENDER ARCHITECTS.
IT SHALL NOT BE USED FOR ANY OTHER PURPOSE THAT FOR WHICH IT IS SPECIFICALLY FURNISHED

ONE INDUSTRIAL WAY CONDOS

PORTLAND, MAINE

1 INDUSTRIAL WAY

ANNE GALLENDER, R.A.

DATE:

WHIPPLE — GALLENDER ARCHITECTS

PO BOX 1276
PORTLAND, ME 04104
P 207.775.2696
F 207.775.3631
www.whipplegallender.com

OWNER OF RECORD

AIM One Industrial Way, LLC

531 E. Chapman Ave. Orange, CA 92866

DATE: 12/19/12

DRAWN BY: AEG

SHEET TITLE: BUILDING PLAN AND SECTION FOR CONDOMINIUM DOCUMENTATION

A 1