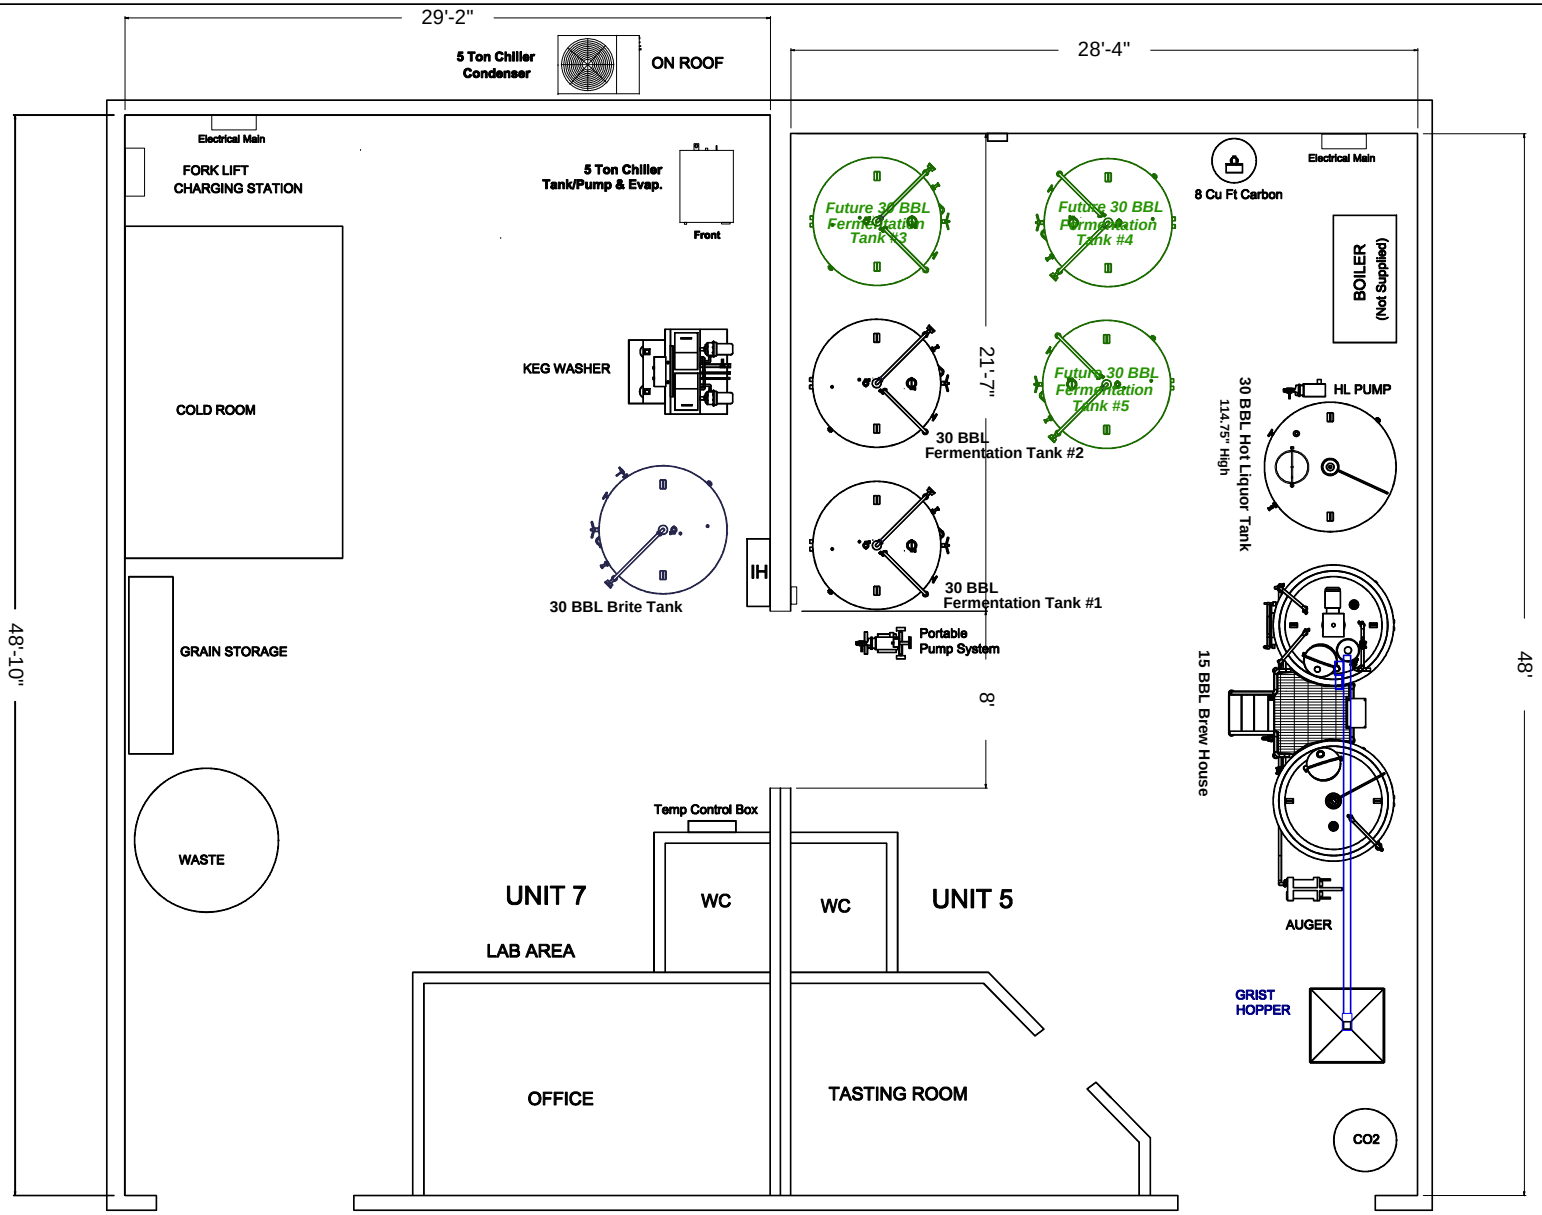

NORLAND	DRAWING BY JOHN SWANCARA	THIS DRAWING IS FOR RECOMMENDED LAYOUT OF EQUIPMENT AND CONNECTIONS ONLY. ALL FINAL POSITIONS AND CONNECTIONS ARE THE RESPONSIBILITY OF THE PURCHASER AND SHOULD BE APPROVED BY PURCHASER'S CONTRACTOR TO MEET ALL RELEVANT CODES. ANY CHANGES IN EQUIPMENT POSITION AFTER DRAWING IS ACCEPTED MAY RESULT IN INCREASED INSTALLATION COSTS TO OWNER.	REV 4
PROPRIETARY INFORMATION DO NOT DUPLICATE	COPYRIGHT Norland Int'l Inc. All rights reserved	Drawing Final Approval.- Please review the drawings carefully as this is considered the final approval once signed and returned. Any changes to the drawings henceforth will require significant work and changes will be charged at a rate of $125.00 per Hour.	DATE 08/22/13
		DESCRIPTION **FOUNDATION BREWING COMPANY LAYOUT**	