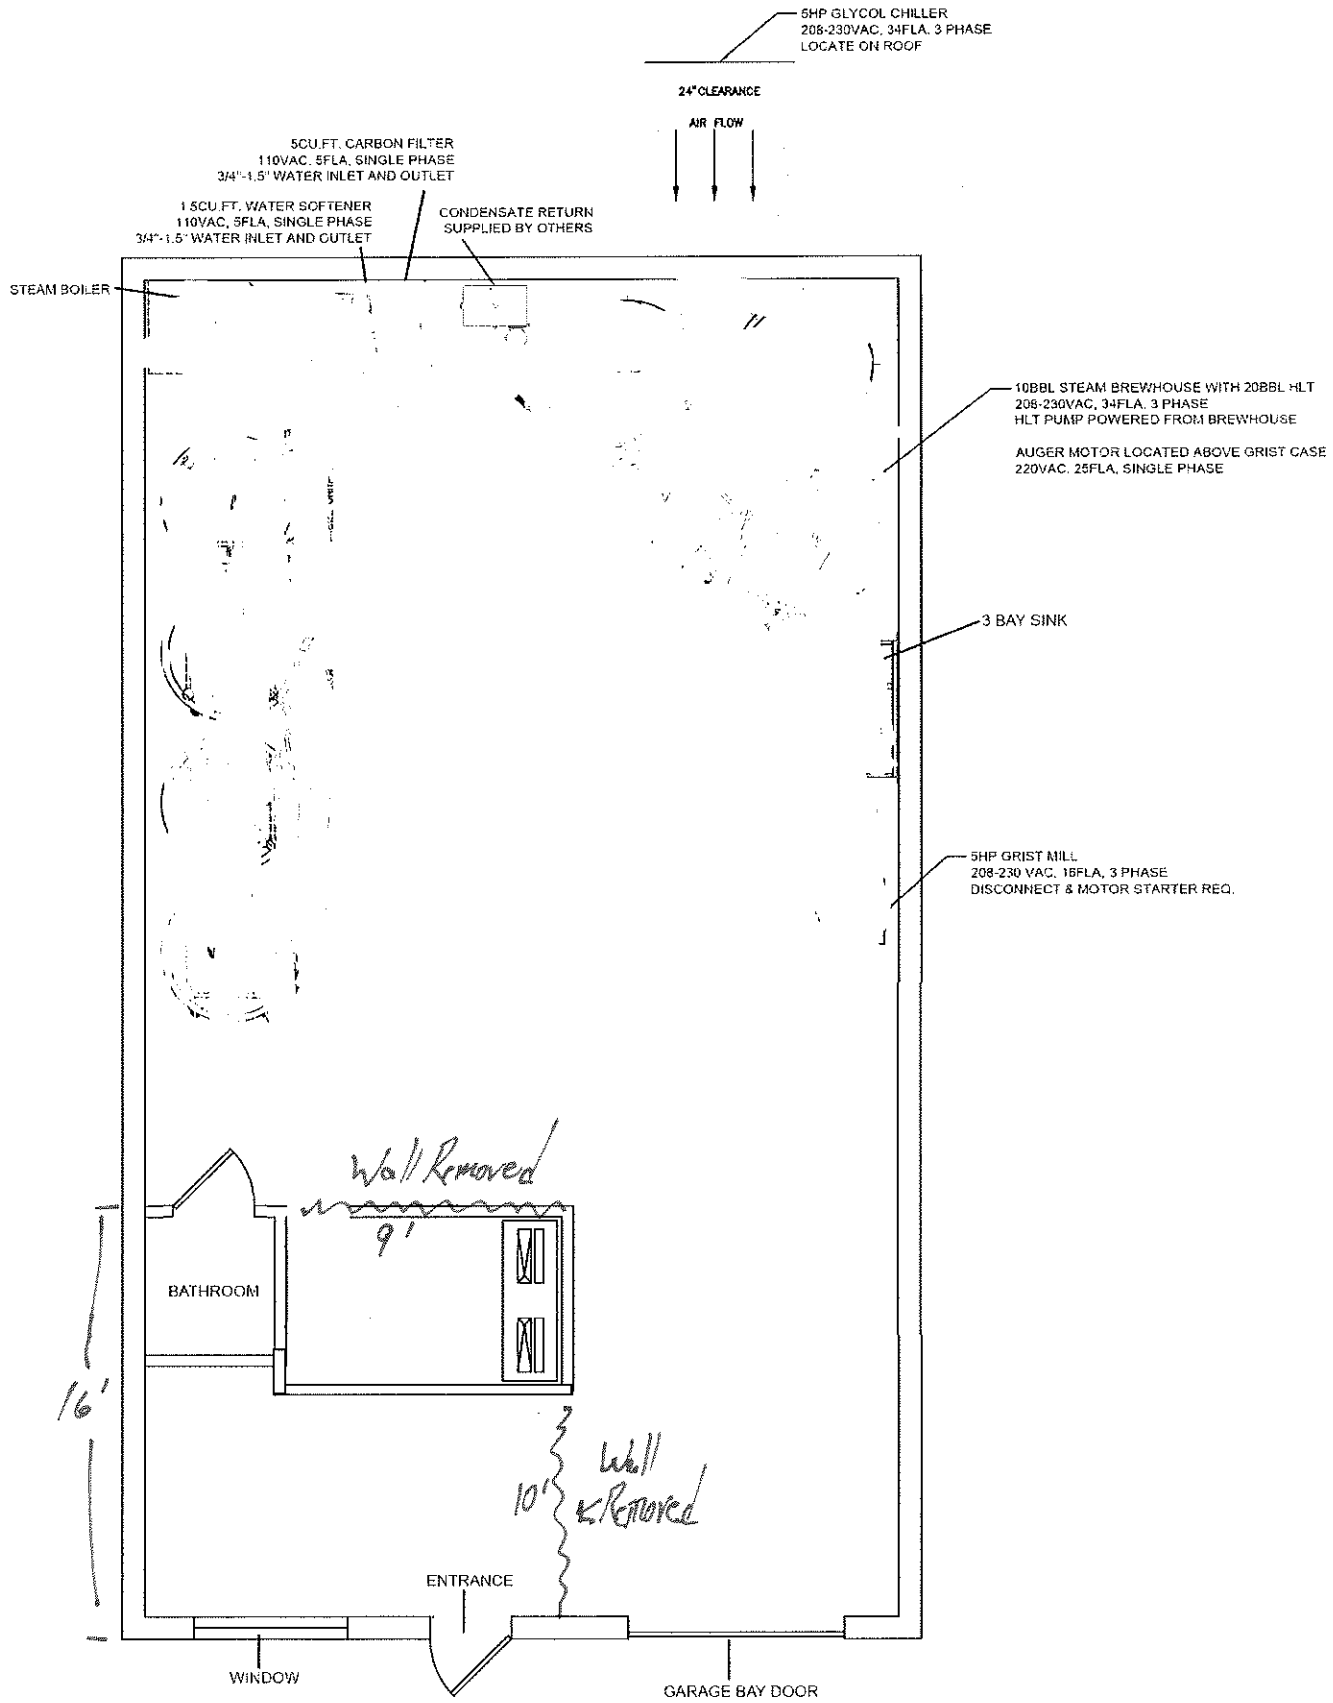

Existing Floor Plan