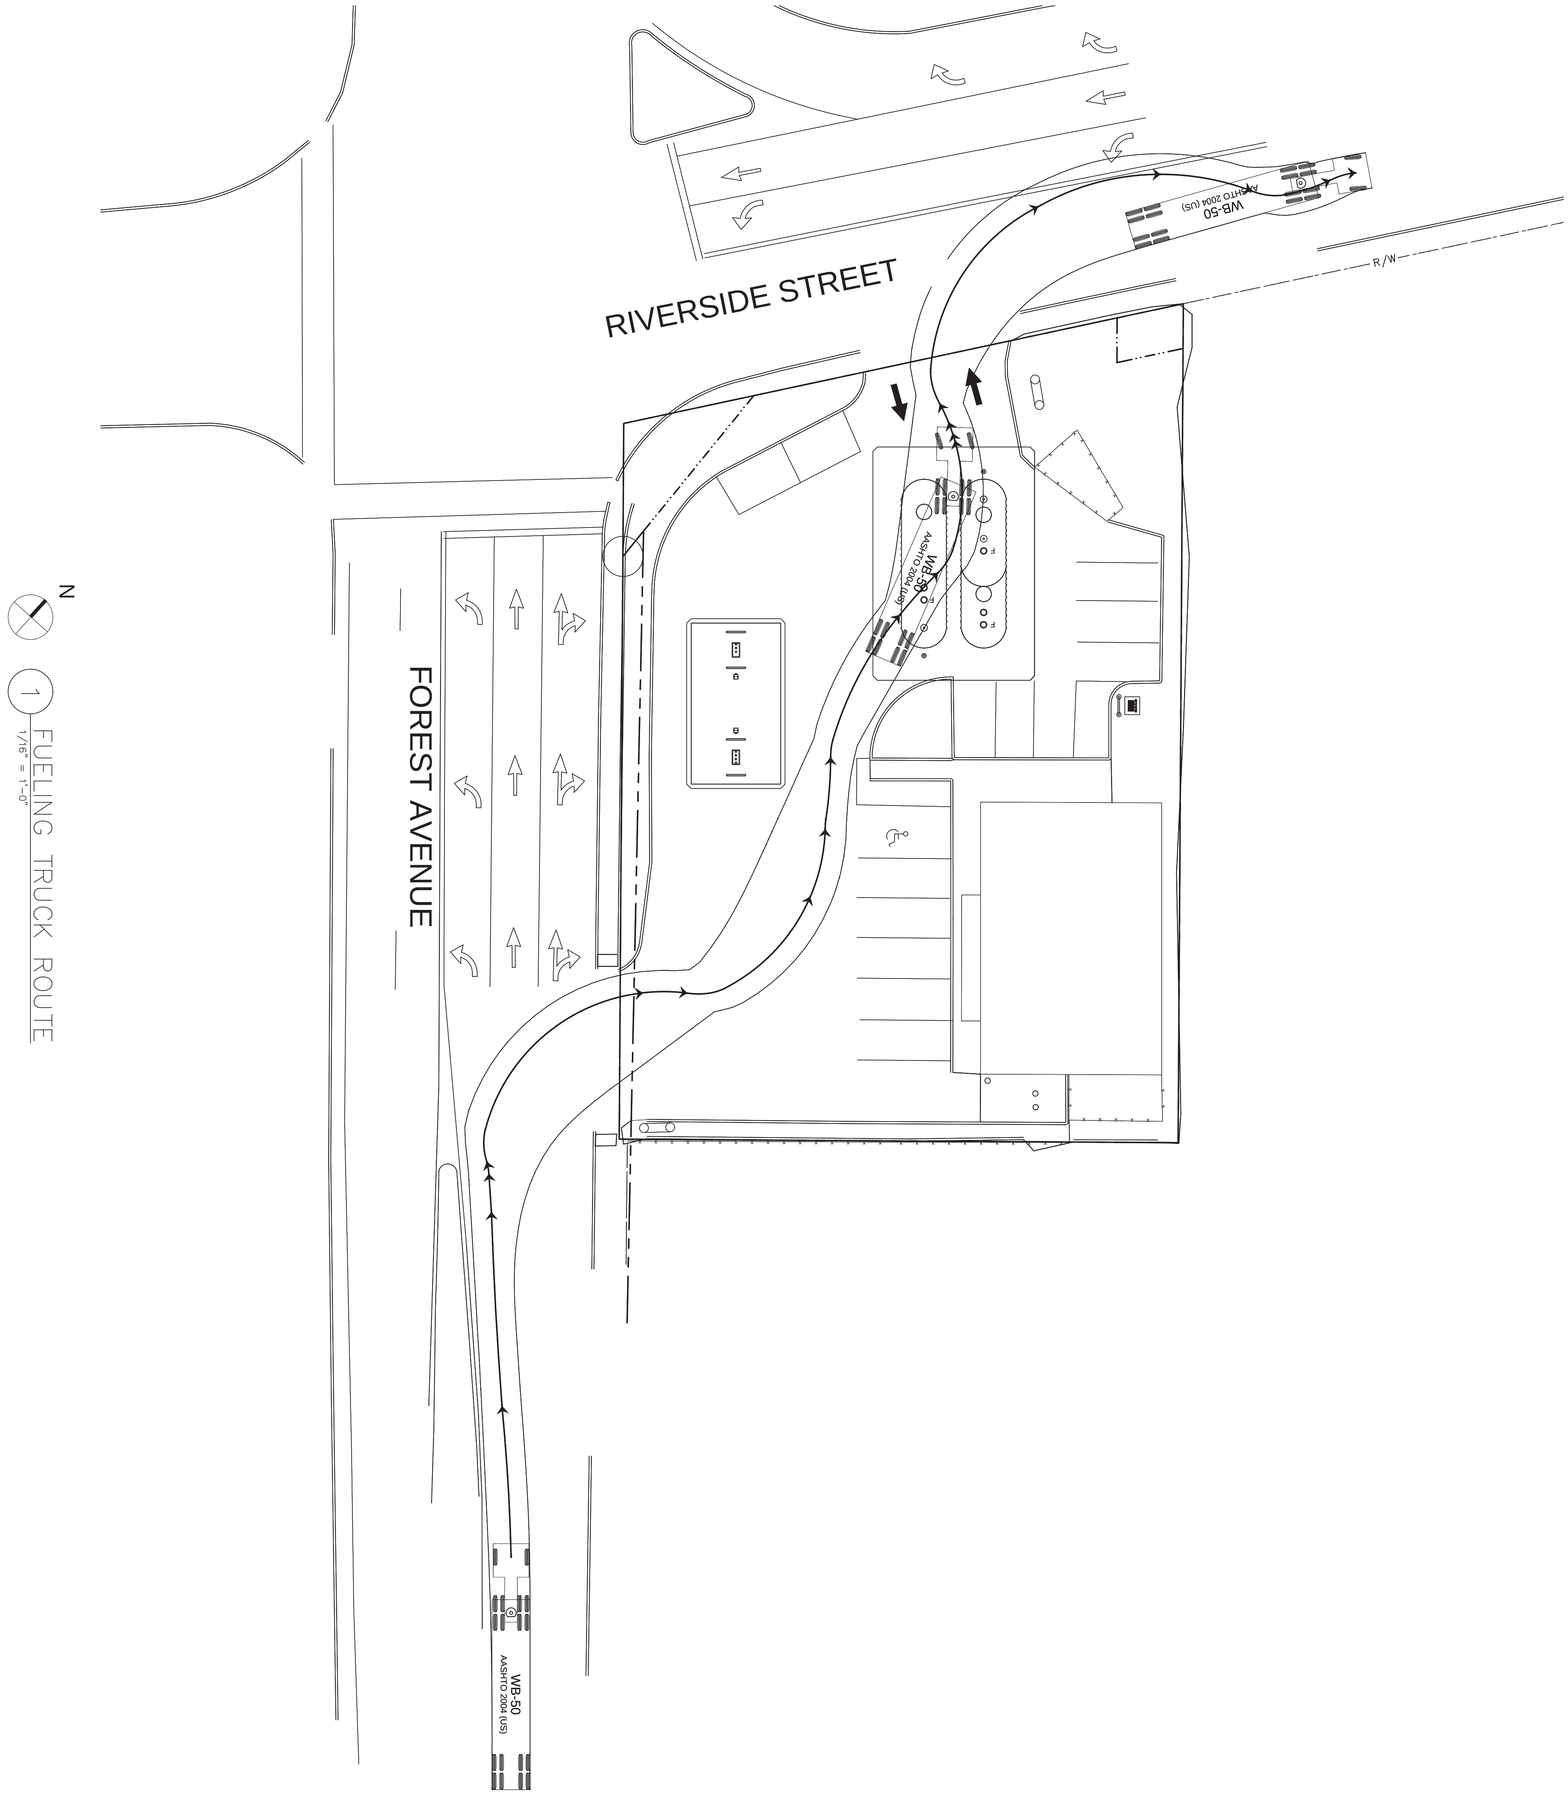

1 FUELING TRUCK ROUTE
1/16" = 1'-0"

FUELING - USA

SHEET: G0.2

STATE OF MAINE — REGISTERED PROFESSIONAL ENGINEER — 2010

Documents prepared by Core States Group are to be used only for the specific project and specific use for which they are intended. Any extension of use to other projects, by owner or any other party, without the expressed, written consent of Core States Group is done at the user's own risk. If used in a way other than that specifically intended, user will hold Core States Group harmless from all claims and losses.

Job#:	SEI-16380.0222
Scale:	AS NOTED
Date:	01/21/16
Drawn By:	JMR
Checked By:	CPS

CORE STATES GROUP
1700 Industrial Drive, Suite B
Rogers, AR 72756
Phone (479) 986-4400
FAX (479) 986-4401

7-ELEVEN, INC.
3200 HACKBERRY ROAD, IRVING, TEXAS 75063

7-11 #32541
1917 FOREST AVE
PORTLAND, ME 04103

FUELING TRUCK ROUTE

Proto 2nd Qtr 04-03-15

Rev. #	Date	Description