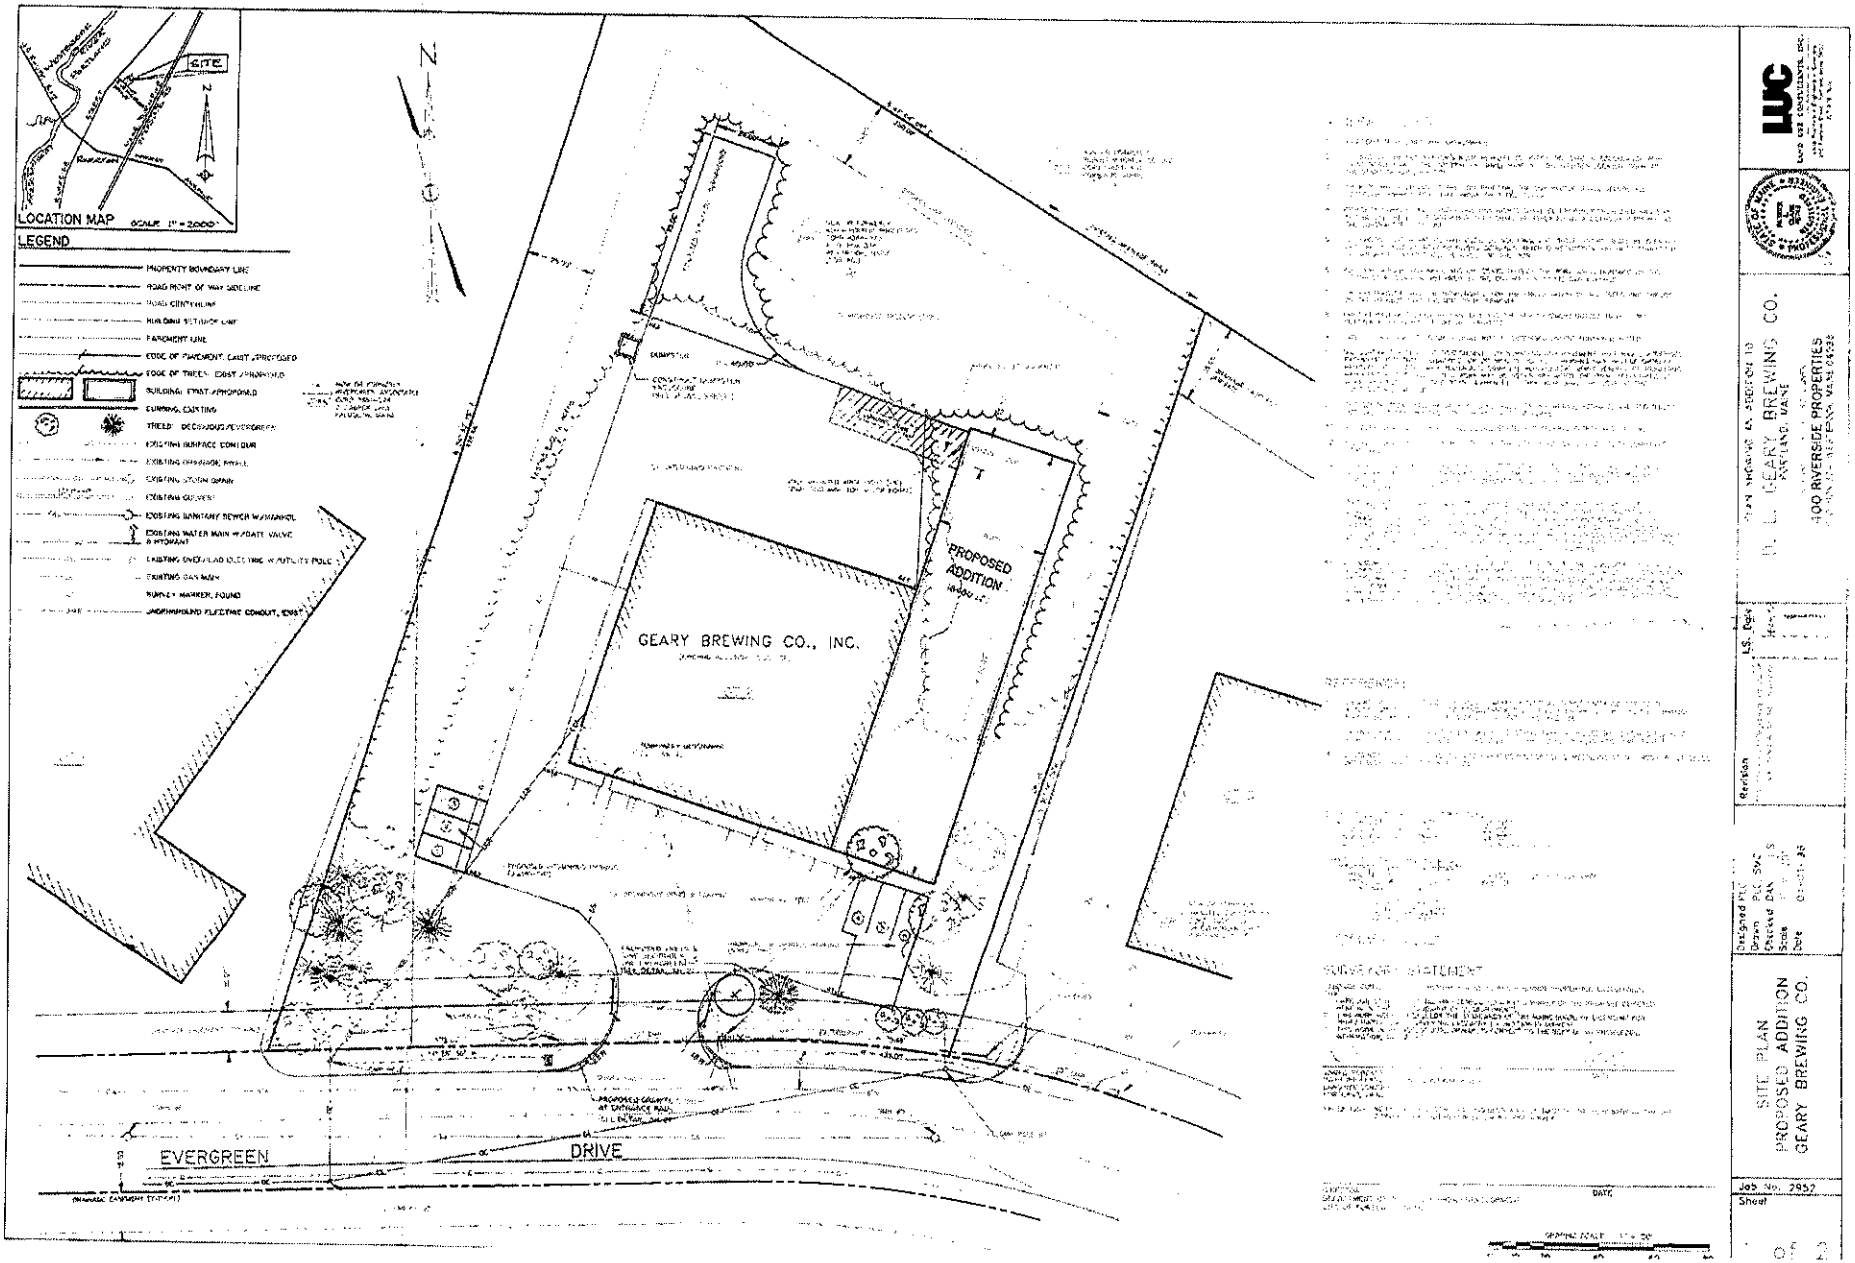

D. L. GEARY BREWING CO.
100 RIVERSIDE PROPERTIES

SITE PLAN
PROPOSED ADDITION
GEARY BREWING CO.

Job No. 2852
Sheet
1 OF 2