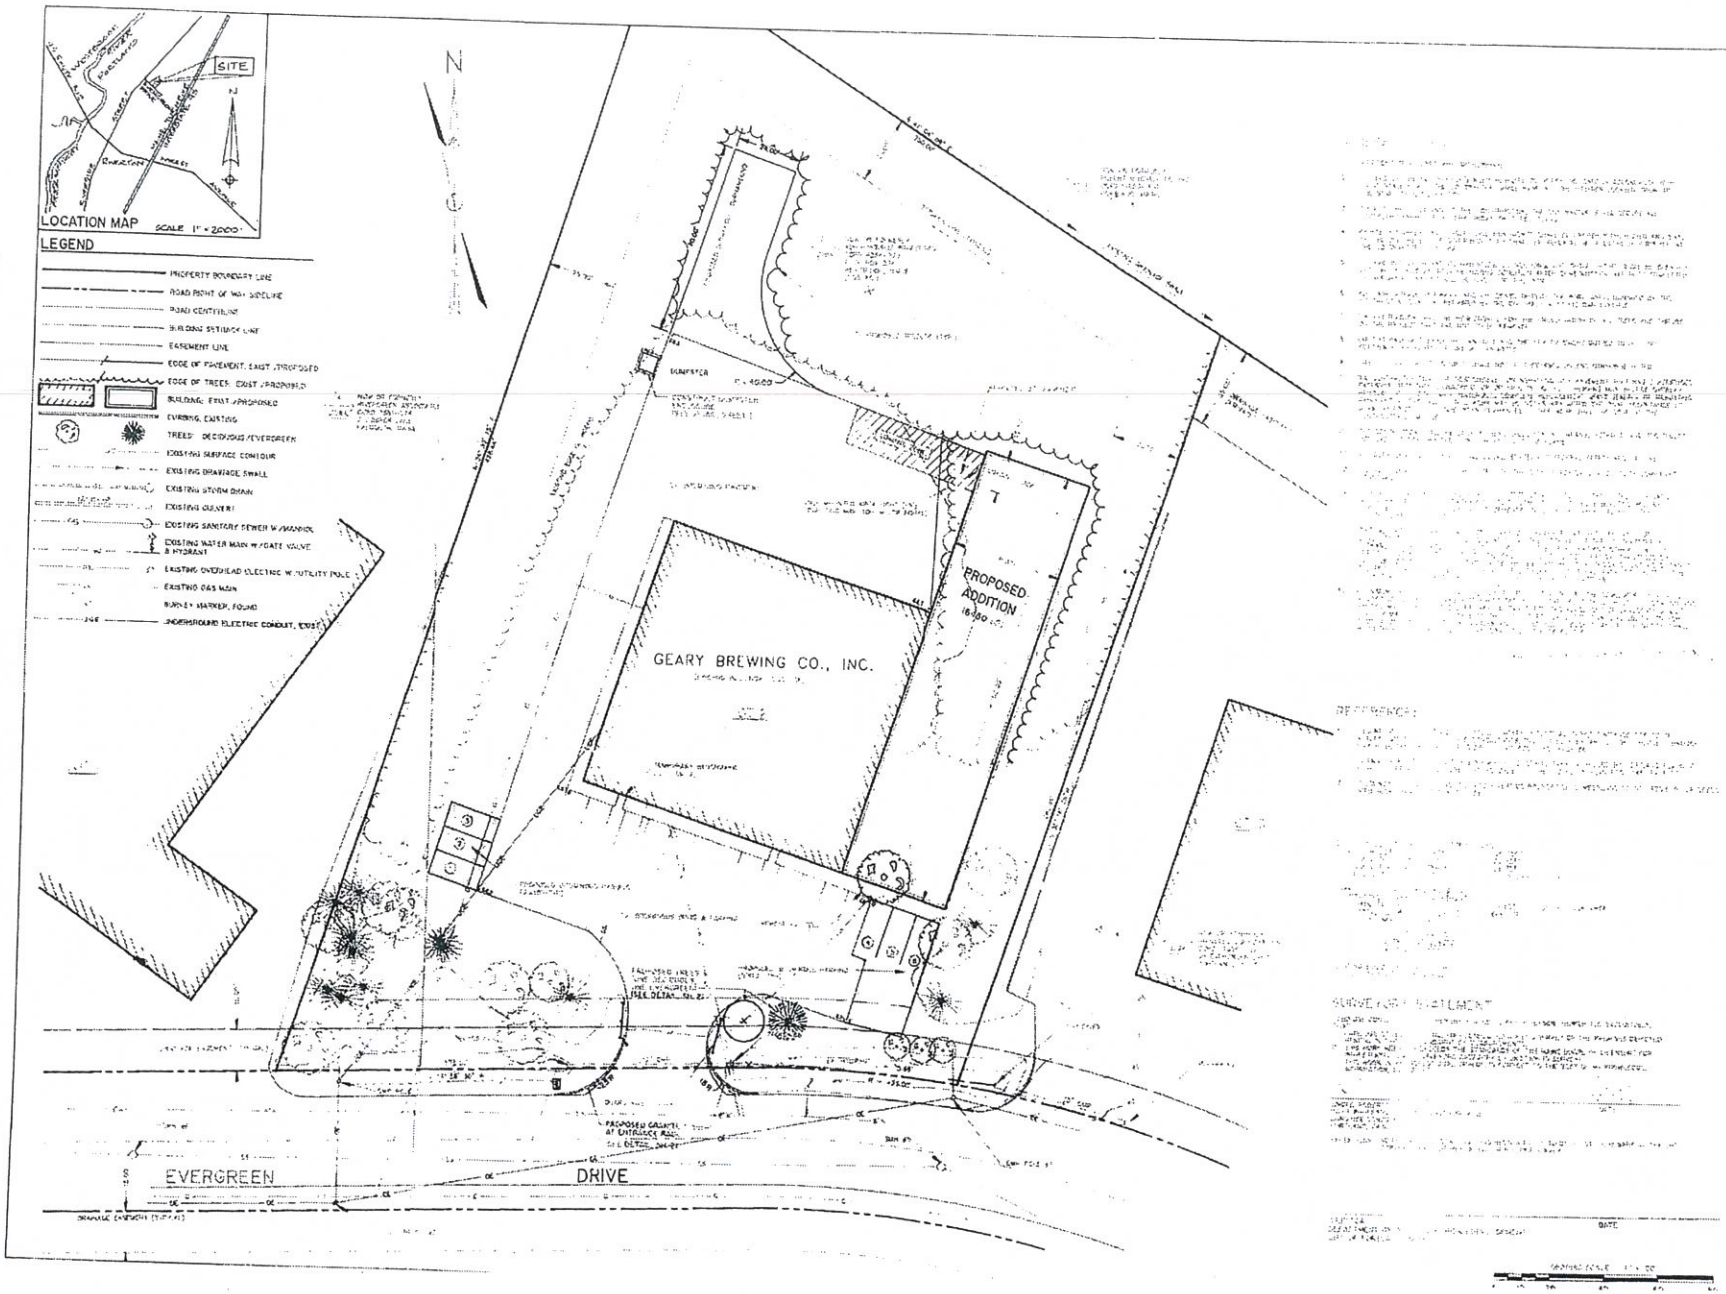

LAND USE CONSULTANTS, INC.

PLAN SHOWING AN ADDITION TO
D. L. GEARY BREWING CO.
PORTLAND, MAINE
400 RIVERSIDE PROPERTIES
PORTLAND - CUMBERLAND COUNTY, MAINE
REFERENCE: MAP - BOOK 14 PAGE 24

Revision	L.S.	Date

Designed PLC
Drawn PLC, SMC
Checked DAK, LS
Scale 1" = 20'
Date 03-01-96

SITE PLAN
PROPOSED ADDITION
GEARY BREWING CO.

Job No. 2952
Sheet