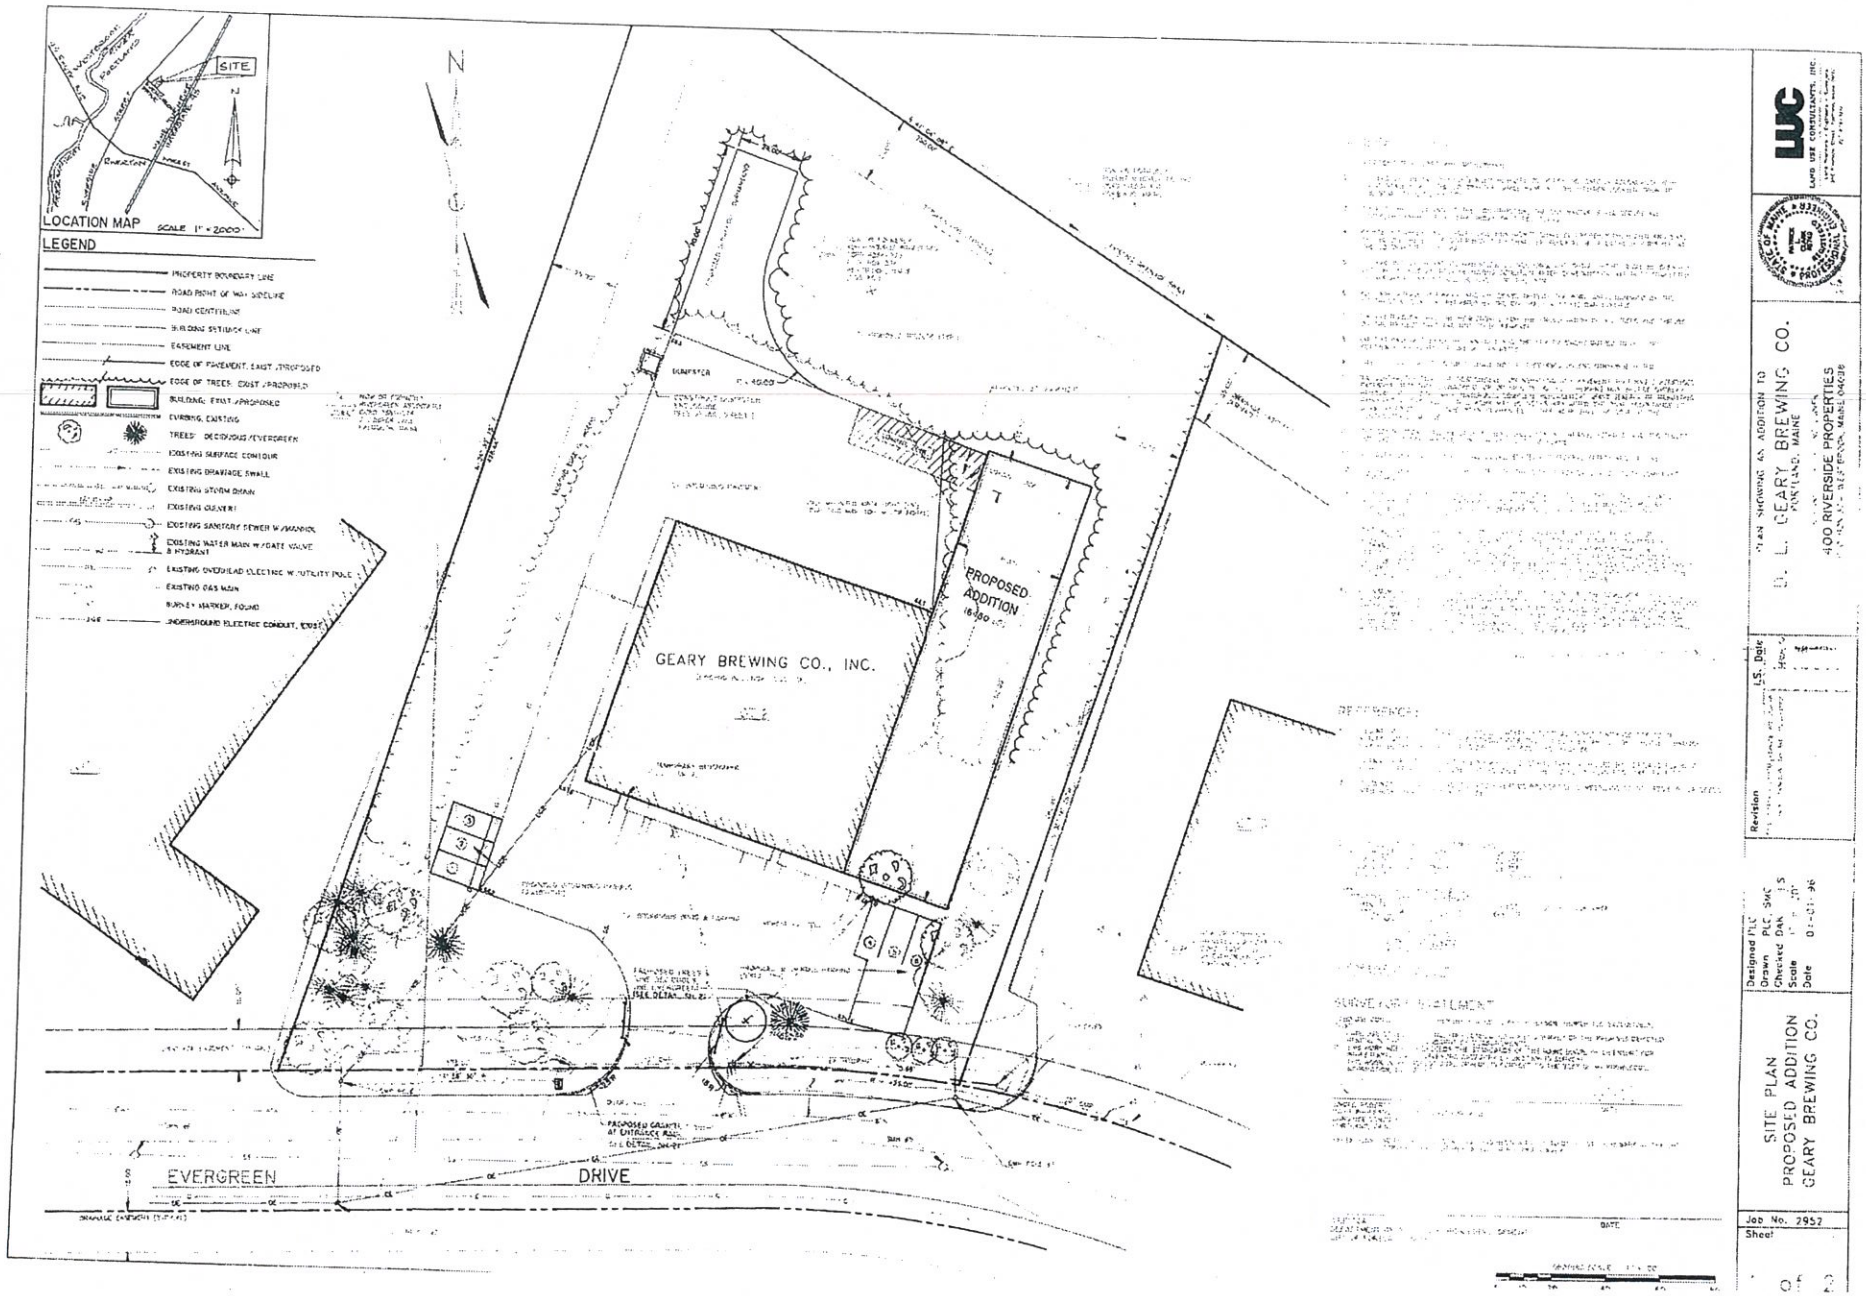

PLAN SHOWING AN ADDITION TO
E. L. GEARY BREWING CO.
PORTLAND, MAINE
FOR
400 RIVERSIDE PROPERTIES

SITE PLAN
PROPOSED ADDITION
GEARY BREWING CO.

Job No. 2952
Sheet