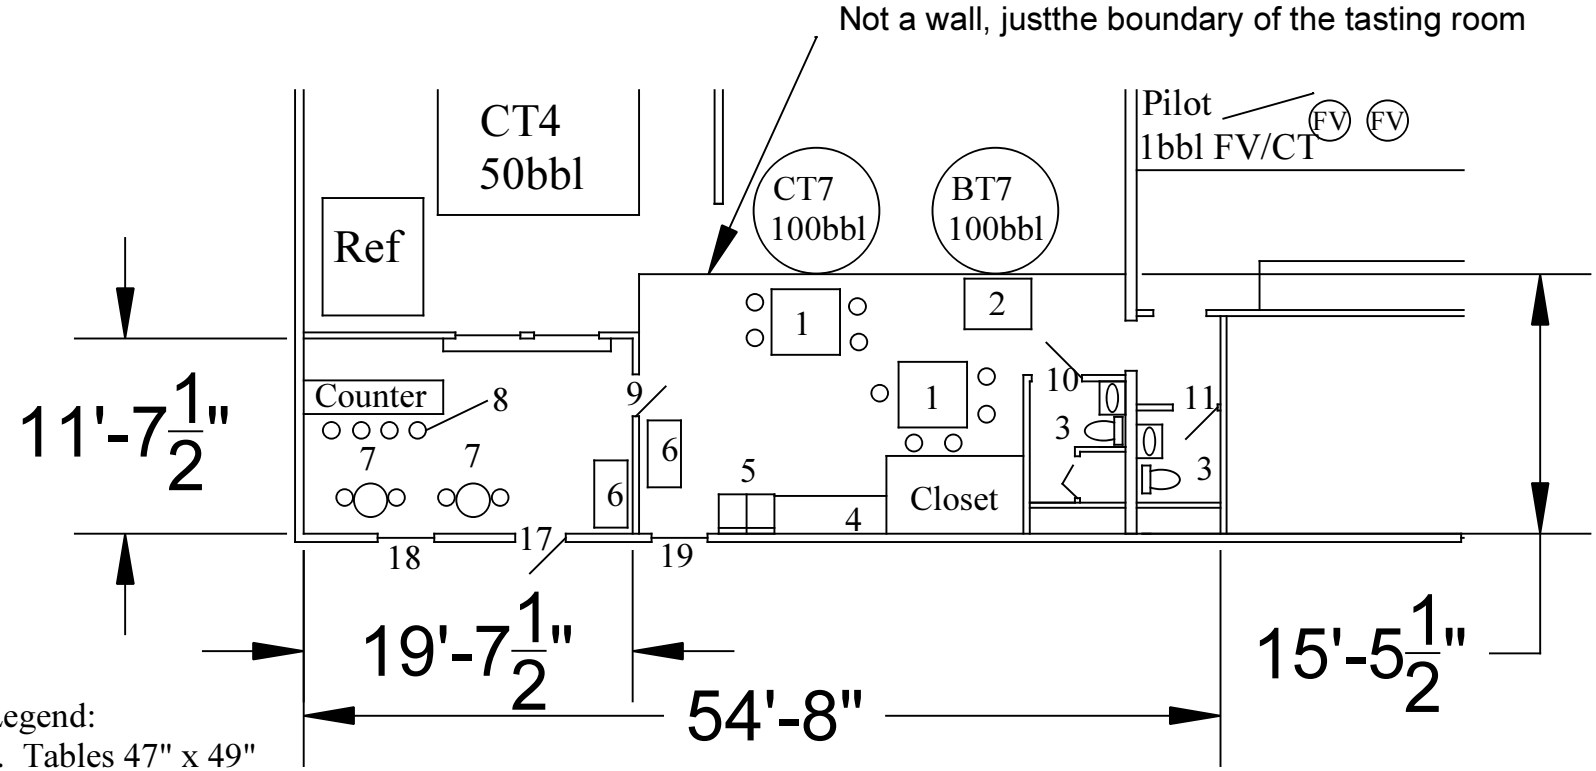

Legend:
1. Tables 47" x 49"
2. Merchandise Dsiplay 36" x 48"
3. Lavatory
4. Counter 80" x 27"
5. Sink 40" x 28"
6. Bench 48" x 24"
7. Tables 24"D
8. Stools 12"D (17 total)
9. 30" door
10. 30" door
11. 30" door
17. 36" man door, lockable
18. 40" window, non-opening
19. 40" window, opening, lockable

Counter = 24" x 100"

Notes:
*The building does not have a security system.
*The building does not have an automatic fire alarm system
*The building does not have a sprinkler system.

Tasting Room Area Detail

DRAWN BY: PMB	DL Geary Brewing 65 First Flight Drive Portland, ME 04103 (207) 878 - 2337
DATE : 3-29-2017	
APPROVAL: NA	
DWG # : NA	SCALE: SHT. 1 OF 1