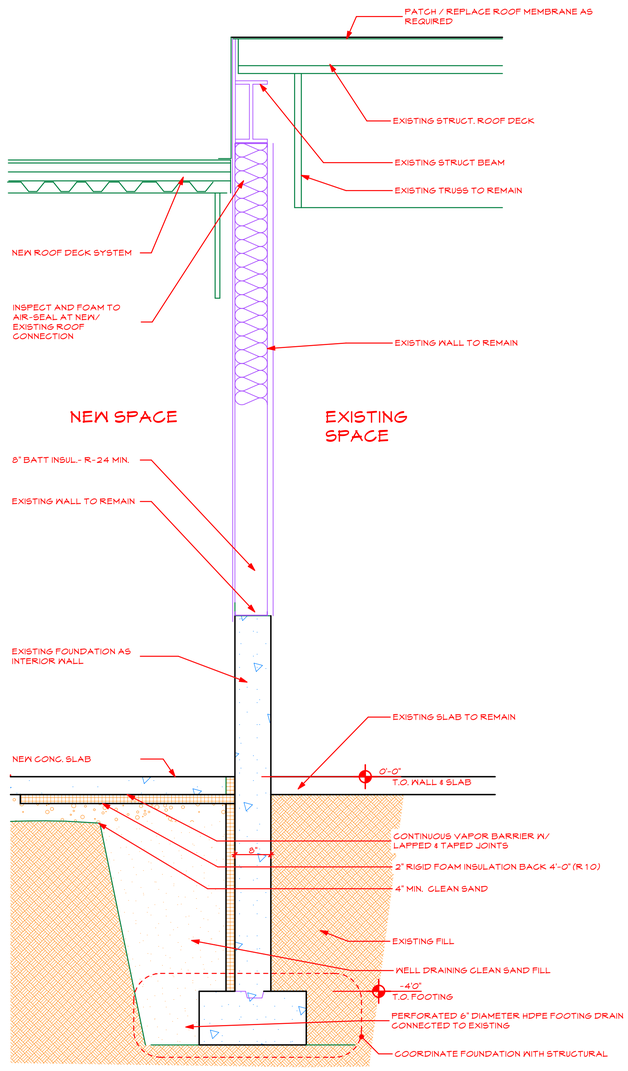

1 A3.2 **Wall Section**
SCALE: 3/4" = 1'-0"

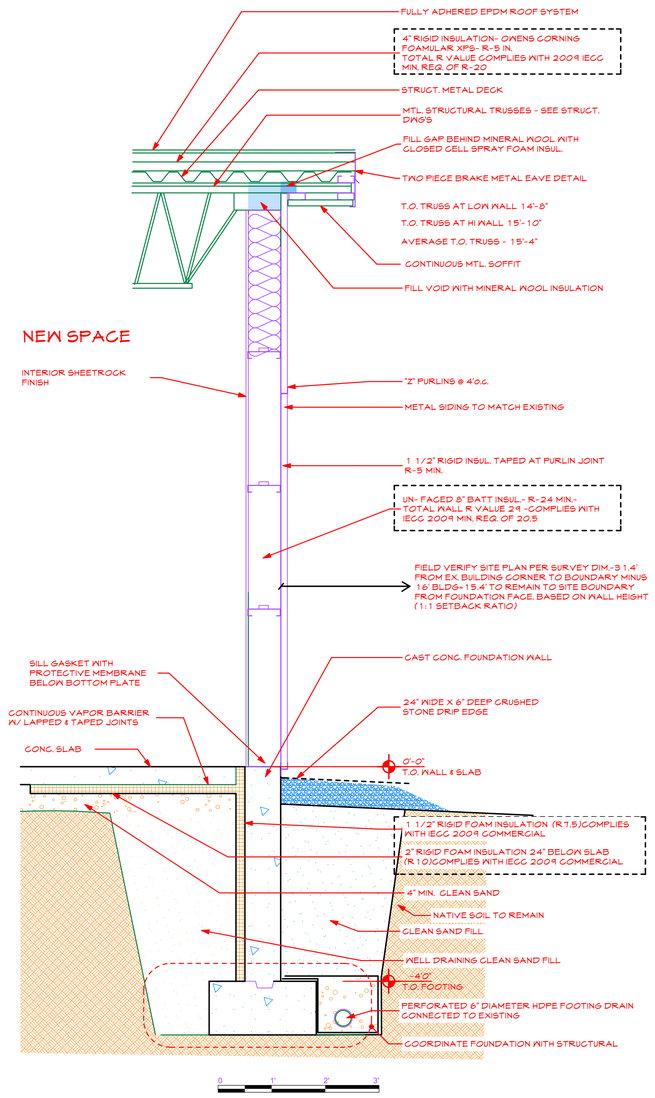

THIS DRAWING IS AN INSTRUMENT OF SERVICE AND SHALL REMAIN THE PROPERTY OF WHIPPLE CALLENDER ARCHITECTS. IT SHALL NOT BE USED FOR ANY OTHER PURPOSE THAT FOR WHICH IT IS SPECIFICALLY FURNISHED

ADDITION TO FORM SYSTEMS

200 RIVERSIDE IND. PKWY.

PORTLAND, MAINE

WHIPPLE — CALLENDER ARCHITECTS

136 PLEASANT AVE.
PORTLAND, ME 04103
P 207.775.2696
F 207.775.3631
www.whipplecallender.com

MARK	DATE	DESCRIPTION

DATE: 11.5.14
FOR PERMIT

CHECKED BY: JAD

DRAWN BY: JAD

JOB: 2013-FS

SHEET TITLE: WALL SECTIONS

A3.2