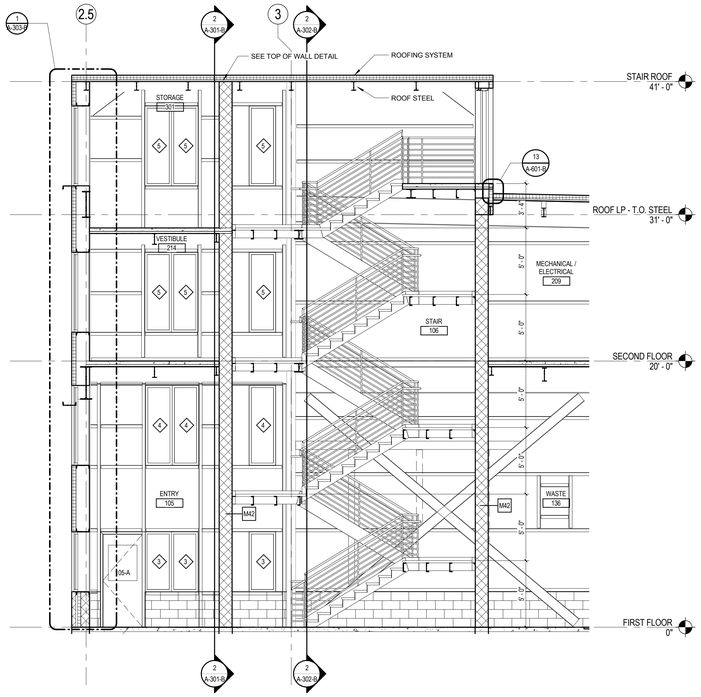

1 BUILDING SECTION 3
A-302-B 1/4" = 1'-0"

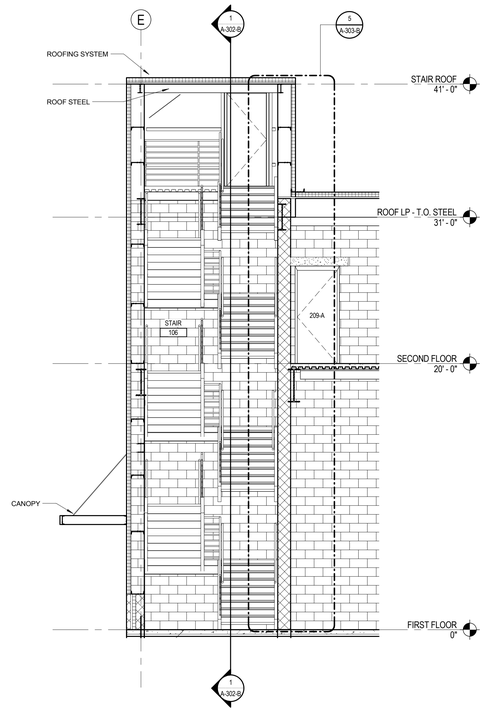

2 BUILDING SECTION 4
A-302-B 1/4" = 1'-0"

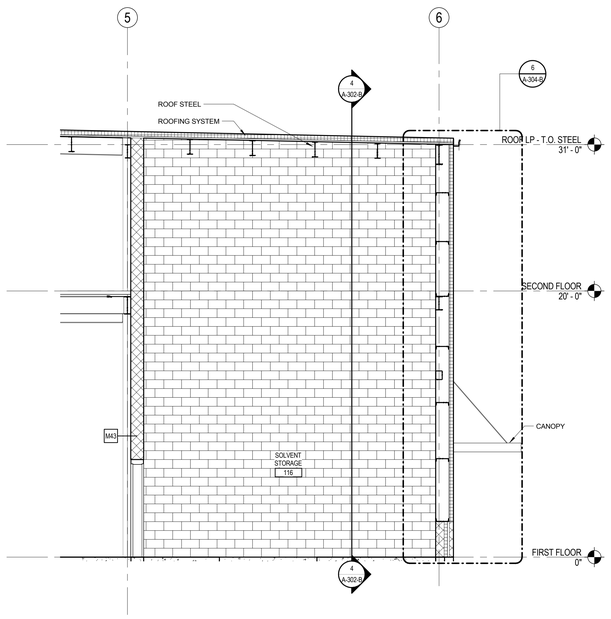

3 BUILDING SECTION 5
A-302-B 1/4" = 1'-0"

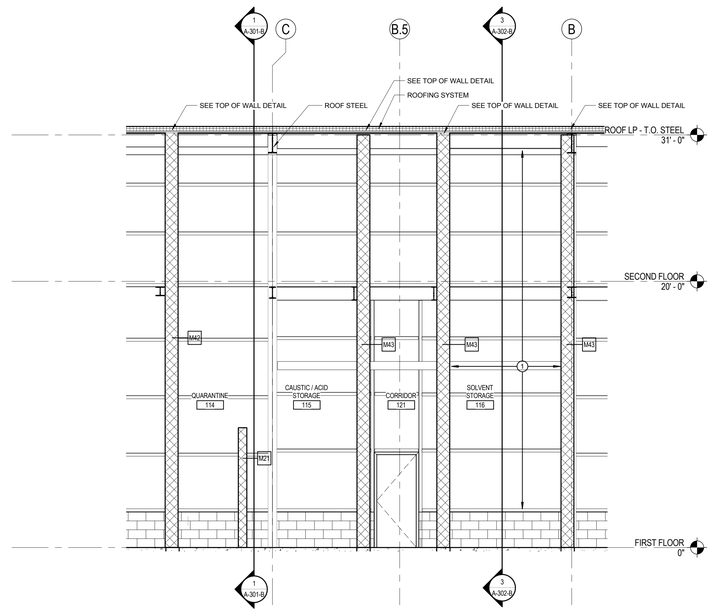

4 BUILDING SECTION 6
A-302-B 1/4" = 1'-0"

GRAPHIC SCALE (FEET)
1/4" = 1'-0"
0 2 4 8

Stantec

Stantec Consulting Services Inc.
3 Columbia Circle Suite 6
Albany, NY 12203-5158
Tel: (518) 452-4358 / Fax: (518) 452-9234

www.stantec.com

Copyright Reserved

The Contractor shall verify and be responsible for all dimensions. DO NOT scale the drawing - any errors or omissions shall be reported to Stantec without delay.
The Copyrights to all designs and drawings are the property of Stantec. Reproduction or use for any purpose other than that authorized by Stantec is forbidden.

Client
ImmuCell

Lot 11 - Second Tee Business Park
1039 Riverside Street
Portland, Maine 04103

Consultants

GENERAL NOTES

1. REFER TO ABBREVIATIONS, SYMBOLS AND GENERAL NOTES ON DRAWING A-001-B FOR ADDITIONAL INFORMATION.

(#) KEYED NOTES

1. PRESSURE RELIEF PANEL

Revision	By	Appd	
0 SUPERSTRUCTURE & SHELL - ISSUED FOR CONSTRUCTION	JLB	KJM	08/05/2016
PACKAGE C - INTERIOR FIT-OUT			08.19.2016
PACKAGE B - SUPERSTRUCTURE & SHELL			**08.05.2016**
PACKAGE A - FOUNDATIONS & BELOW SLAB			07.22.2016
Issued	By	Appd	DD.MM.YYYY

Permit-Seal

LICENSED ARCHITECT
JEFFREY T. WARE
No. 3029
STATE OF MAINE

Client/Project
IMMUCELL

Lot 11 - Second Tee Business Park
1039 Riverside Street
Portland, Maine 04103

Title
BUILDING SECTIONS

Project No. 191504176
Scale 1/4" = 1'-0"
Revision 0
Drawing No. **A-302-B**

ORIGINAL SHEET - ANSI D (34"x44")