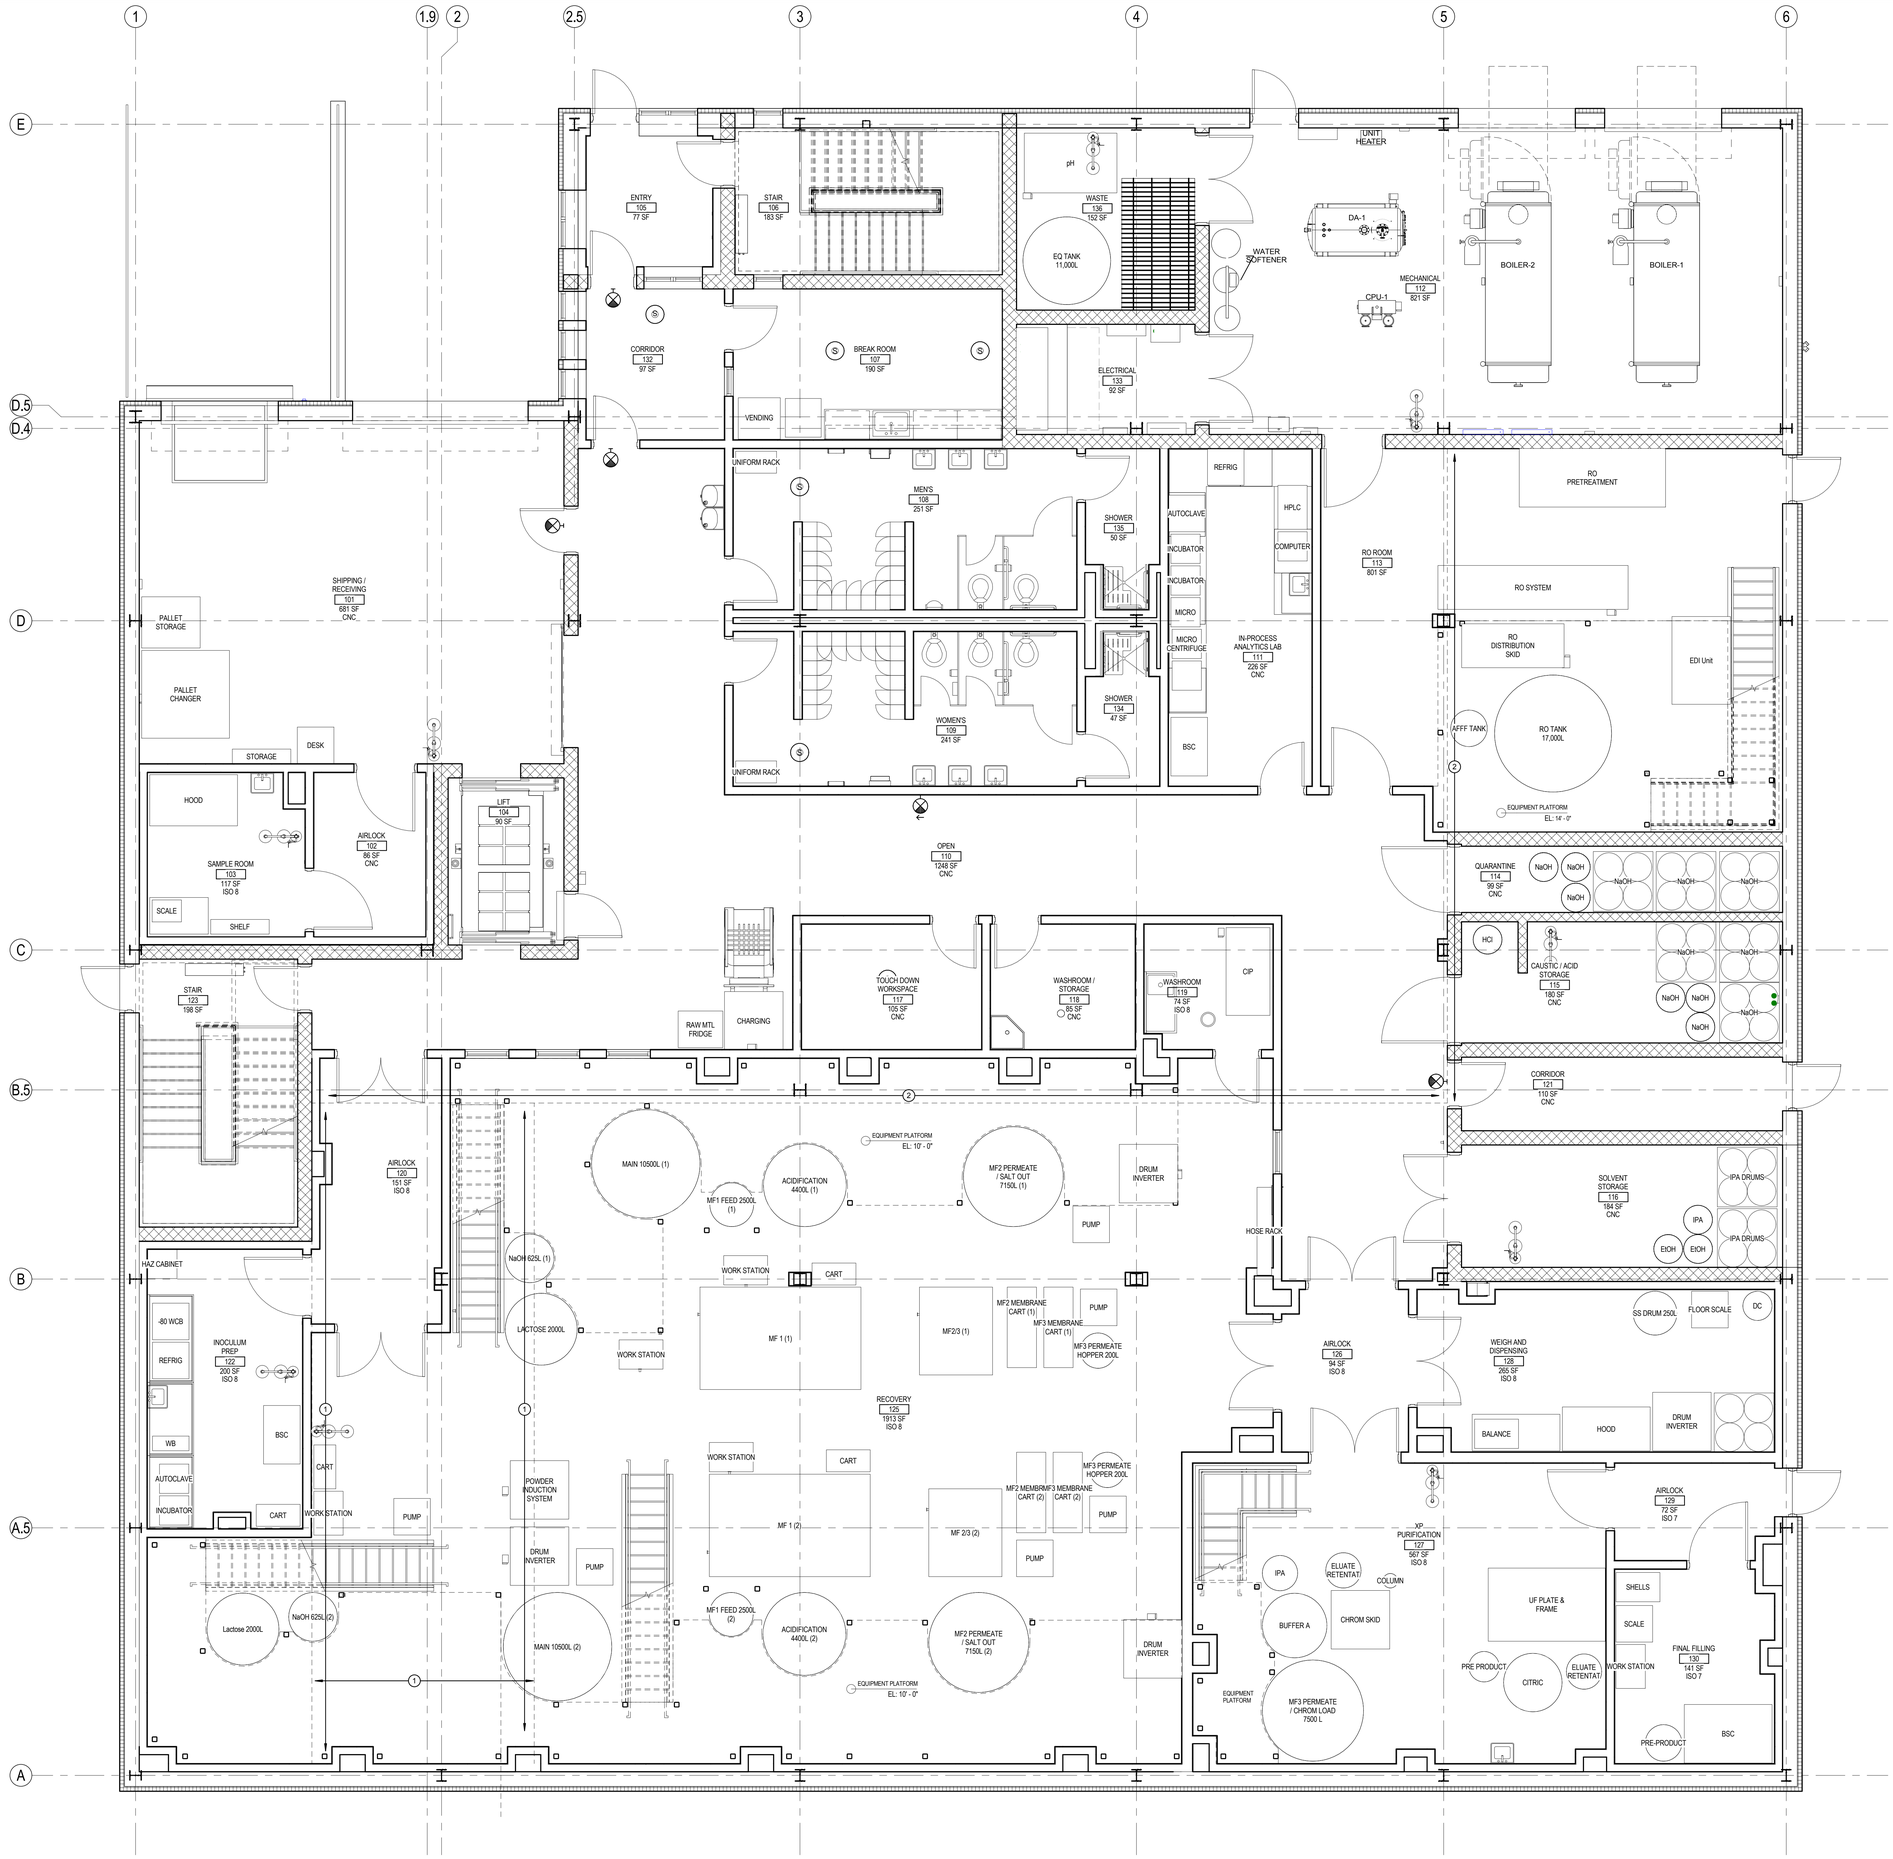

1 FIRST FLOOR GENERAL ARRANGEMENT

G-103-C 1/4" = 1'-0"

GRAPHIC SCALE (FEET)

1/4" = 1'-0" 0 2 4 8

NORTH

Stantec

Stantec Consulting Services Inc.
3 Columbia Circle Suite 6
Albany, NY 12203-5158
Tel: (518) 452-4358 / Fax: (518) 452-9234

www.stantec.com

Copyright Reserved

The Contractor shall verify and be responsible for all dimensions. DO NOT scale the drawing - any errors or omissions shall be reported to Stantec without delay.
The Copyrights to all designs and drawings are the property of Stantec. Reproduction or use for any purpose other than that authorized by Stantec is forbidden.

Client

ImmuCell

Lot 11 - Second Tee Business Park
1039 Riverside Street
Portland, Maine 04103

Consultants

⑧ KEYED NOTES

1. EDGE OF INTERSTITIAL ABOVE
2. EDGE OF SECOND FLOOR ABOVE

0	INTERIOR FIT OUT - ISSUED FOR CONSTRUCTION	JLB	KJM 08/19/2016
C	ISSUED FOR CLIENT REVIEW		RFC 06/03/2016
B	ISSUED FOR CLIENT REVIEW		RFC 05/25/2016
A	ISSUED FOR CLIENT REVIEW		RFC 05/16/2016
Revision		By	Appd MM.DD.YYYY
	PACKAGE C - INTERIOR FIT-OUT		**08.19.2016**
	PACKAGE B - SUPERSTRUCTURE & SHELL		08.05.2016
	PACKAGE A - FOUNDATIONS & BELOW SLAB		07.22.2016
Issued		By	Appd MM.DD.YYYY

Permit-Seal

Client/Project
IMMUCELL

Lot 11 - Second Tee Business Park
1039 Riverside Street
Portland, Maine 04103

Title
FIRST FLOOR GENERAL ARRANGEMENT

Project No. 191504176
Scale 1/4" = 1'-0"
Revision 0
Drawing No. **G-103-C**

RDU-RS_A3.1_N1_WA.com.ad.191504176.Architecture_191504176.rvt
8/19/2016 1:55:04 PM

ORIGINAL SHEET - ANSI E (34"x44")