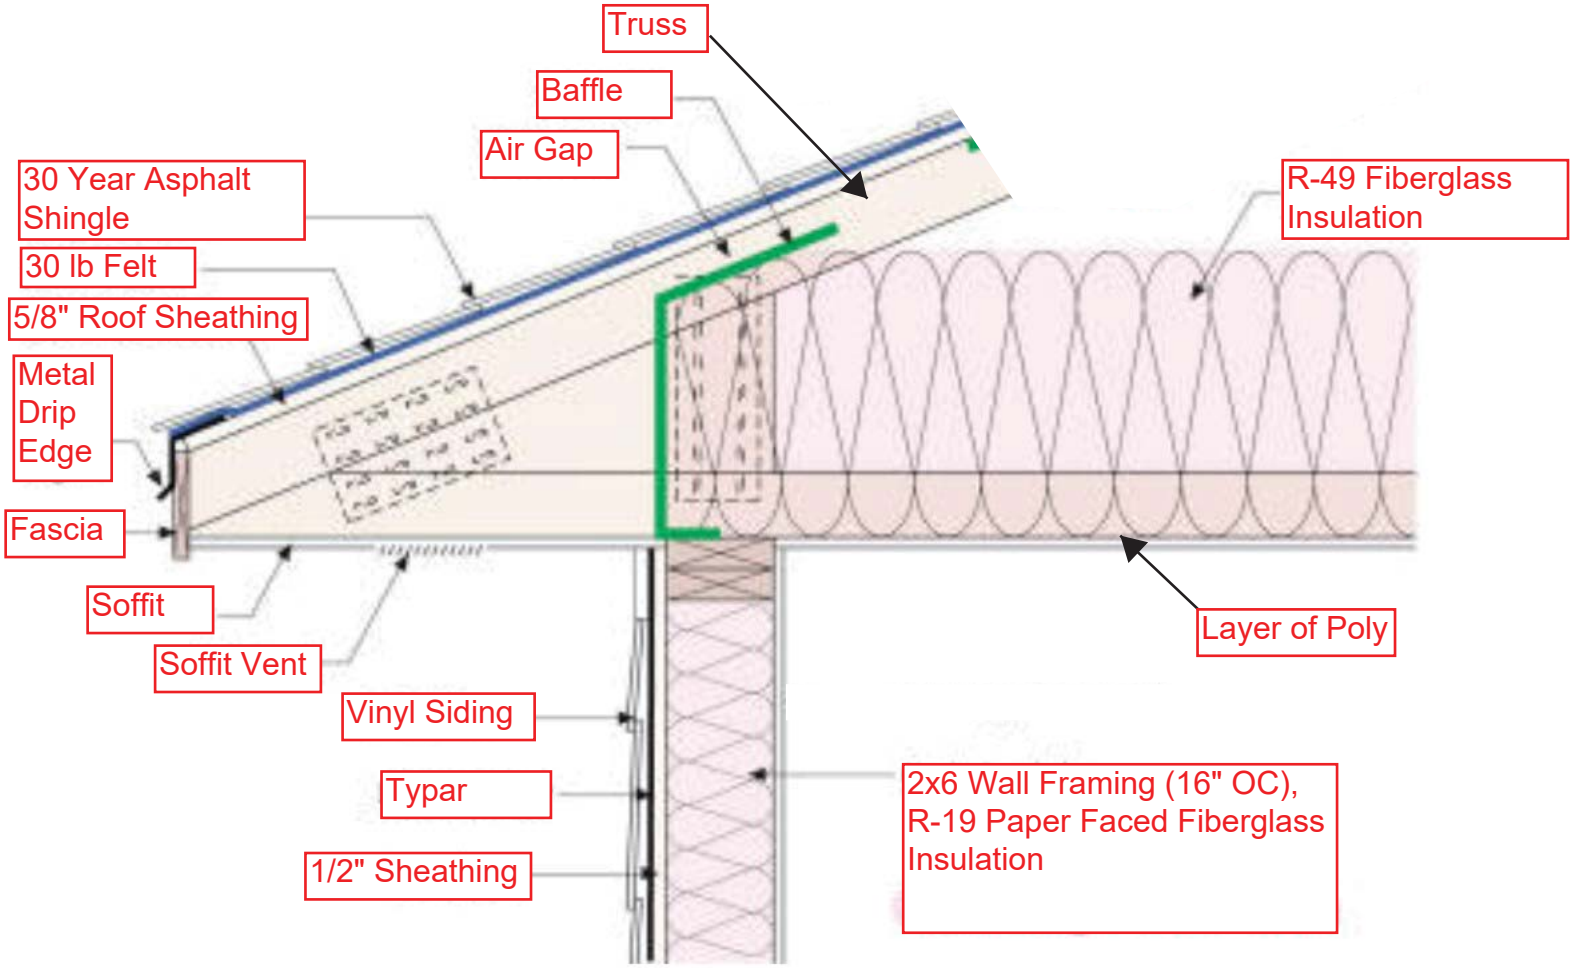
Truss
Baffle
Air Gap
30 Year Asphalt Shingle
30 lb Felt
5/8" Roof Sheathing
Metal Drip Edge
Fascia
Soffit
Soffit Vent
Vinyl Siding
Typar
1/2" Sheathing
R-49 Fiberglass Insulation
Layer of Poly
2x6 Wall Framing (16" OC), R-19 Paper Faced Fiberglass Insulation