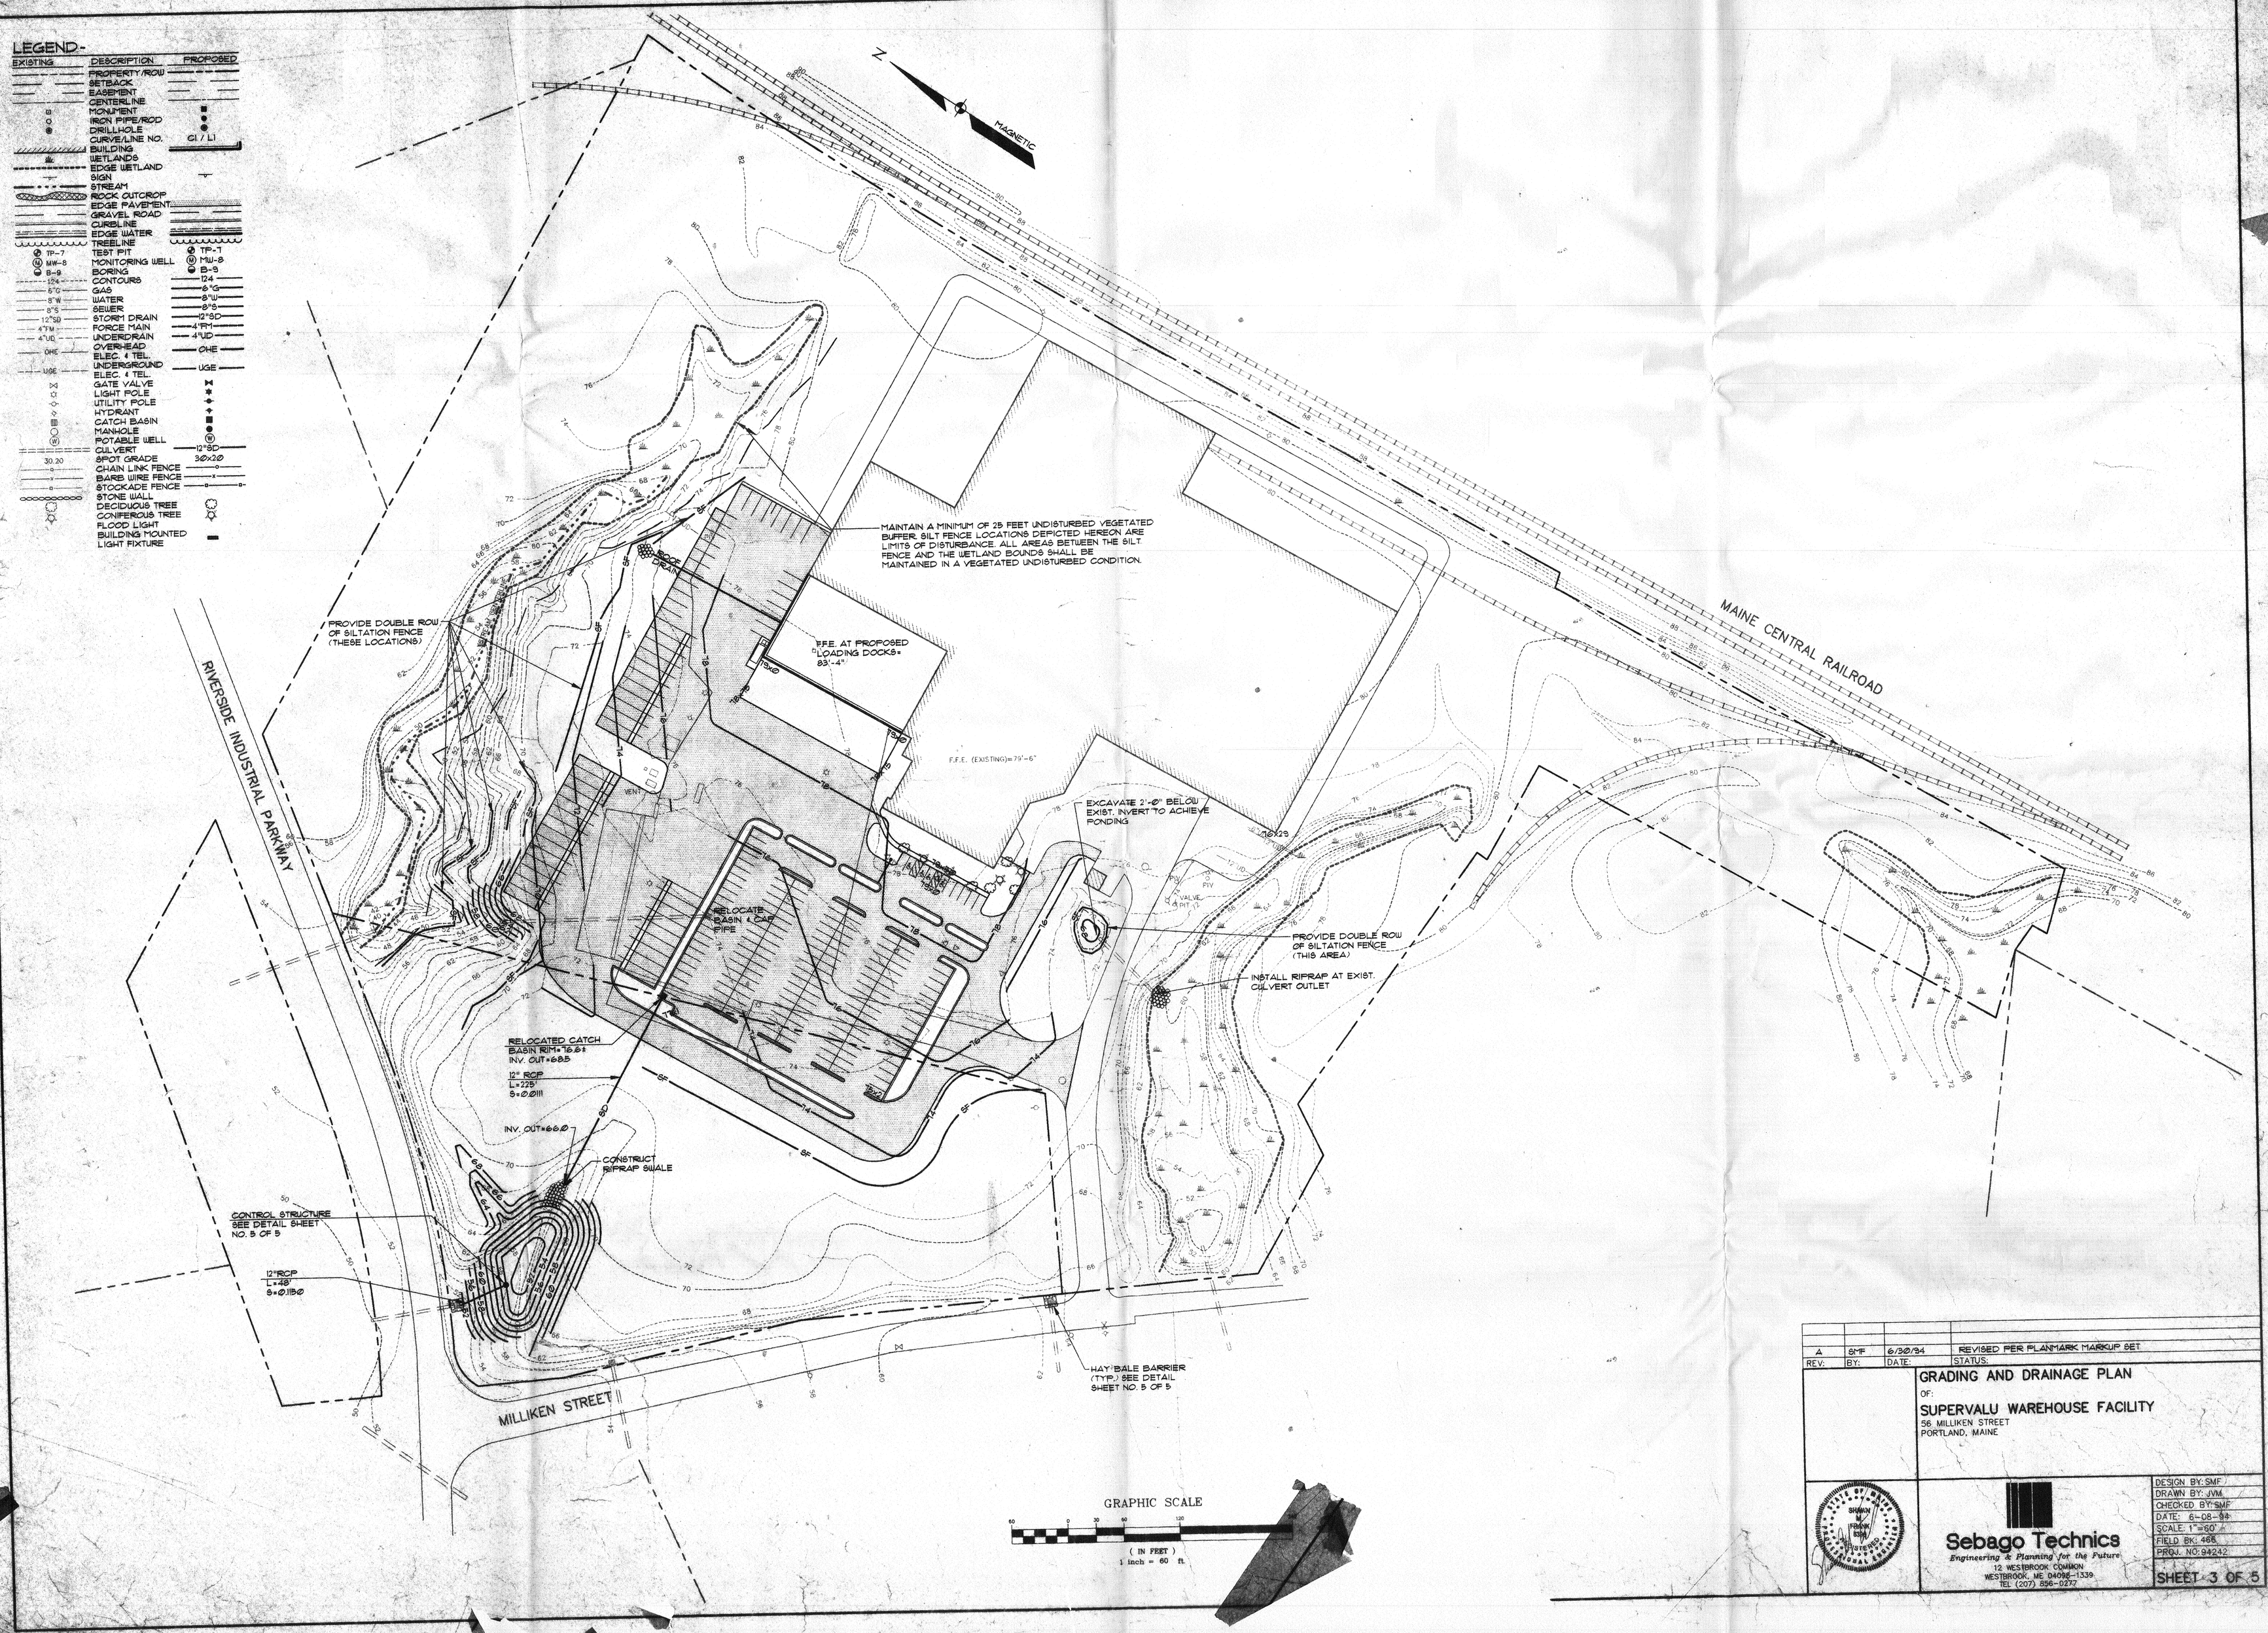

REV:	BY:	DATE:	STATUS:
A	SMF	6/30/94	REVISED PER PLANMARK MARKUP SET

GRADING AND DRAINAGE PLAN
OF:
SUPERVALU WAREHOUSE FACILITY
56 MILLIKEN STREET
PORTLAND, MAINE

STATE OF MAINE
SHAWN M. FRANK
No. 6394
REGISTERED PROFESSIONAL ENGINEER

Sebago Technics
Engineering & Planning for the Future
12 WESTBROOK COMMON
WESTBROOK, ME 04092-1339
TEL (207) 856-0277

DESIGN BY: SMF
DRAWN BY: JVM
CHECKED BY: SMF
DATE: 6-08-94
SCALE: 1"=60'
FIELD BK: 468
PROJ. NO: 94242

SHEET 3 OF 5