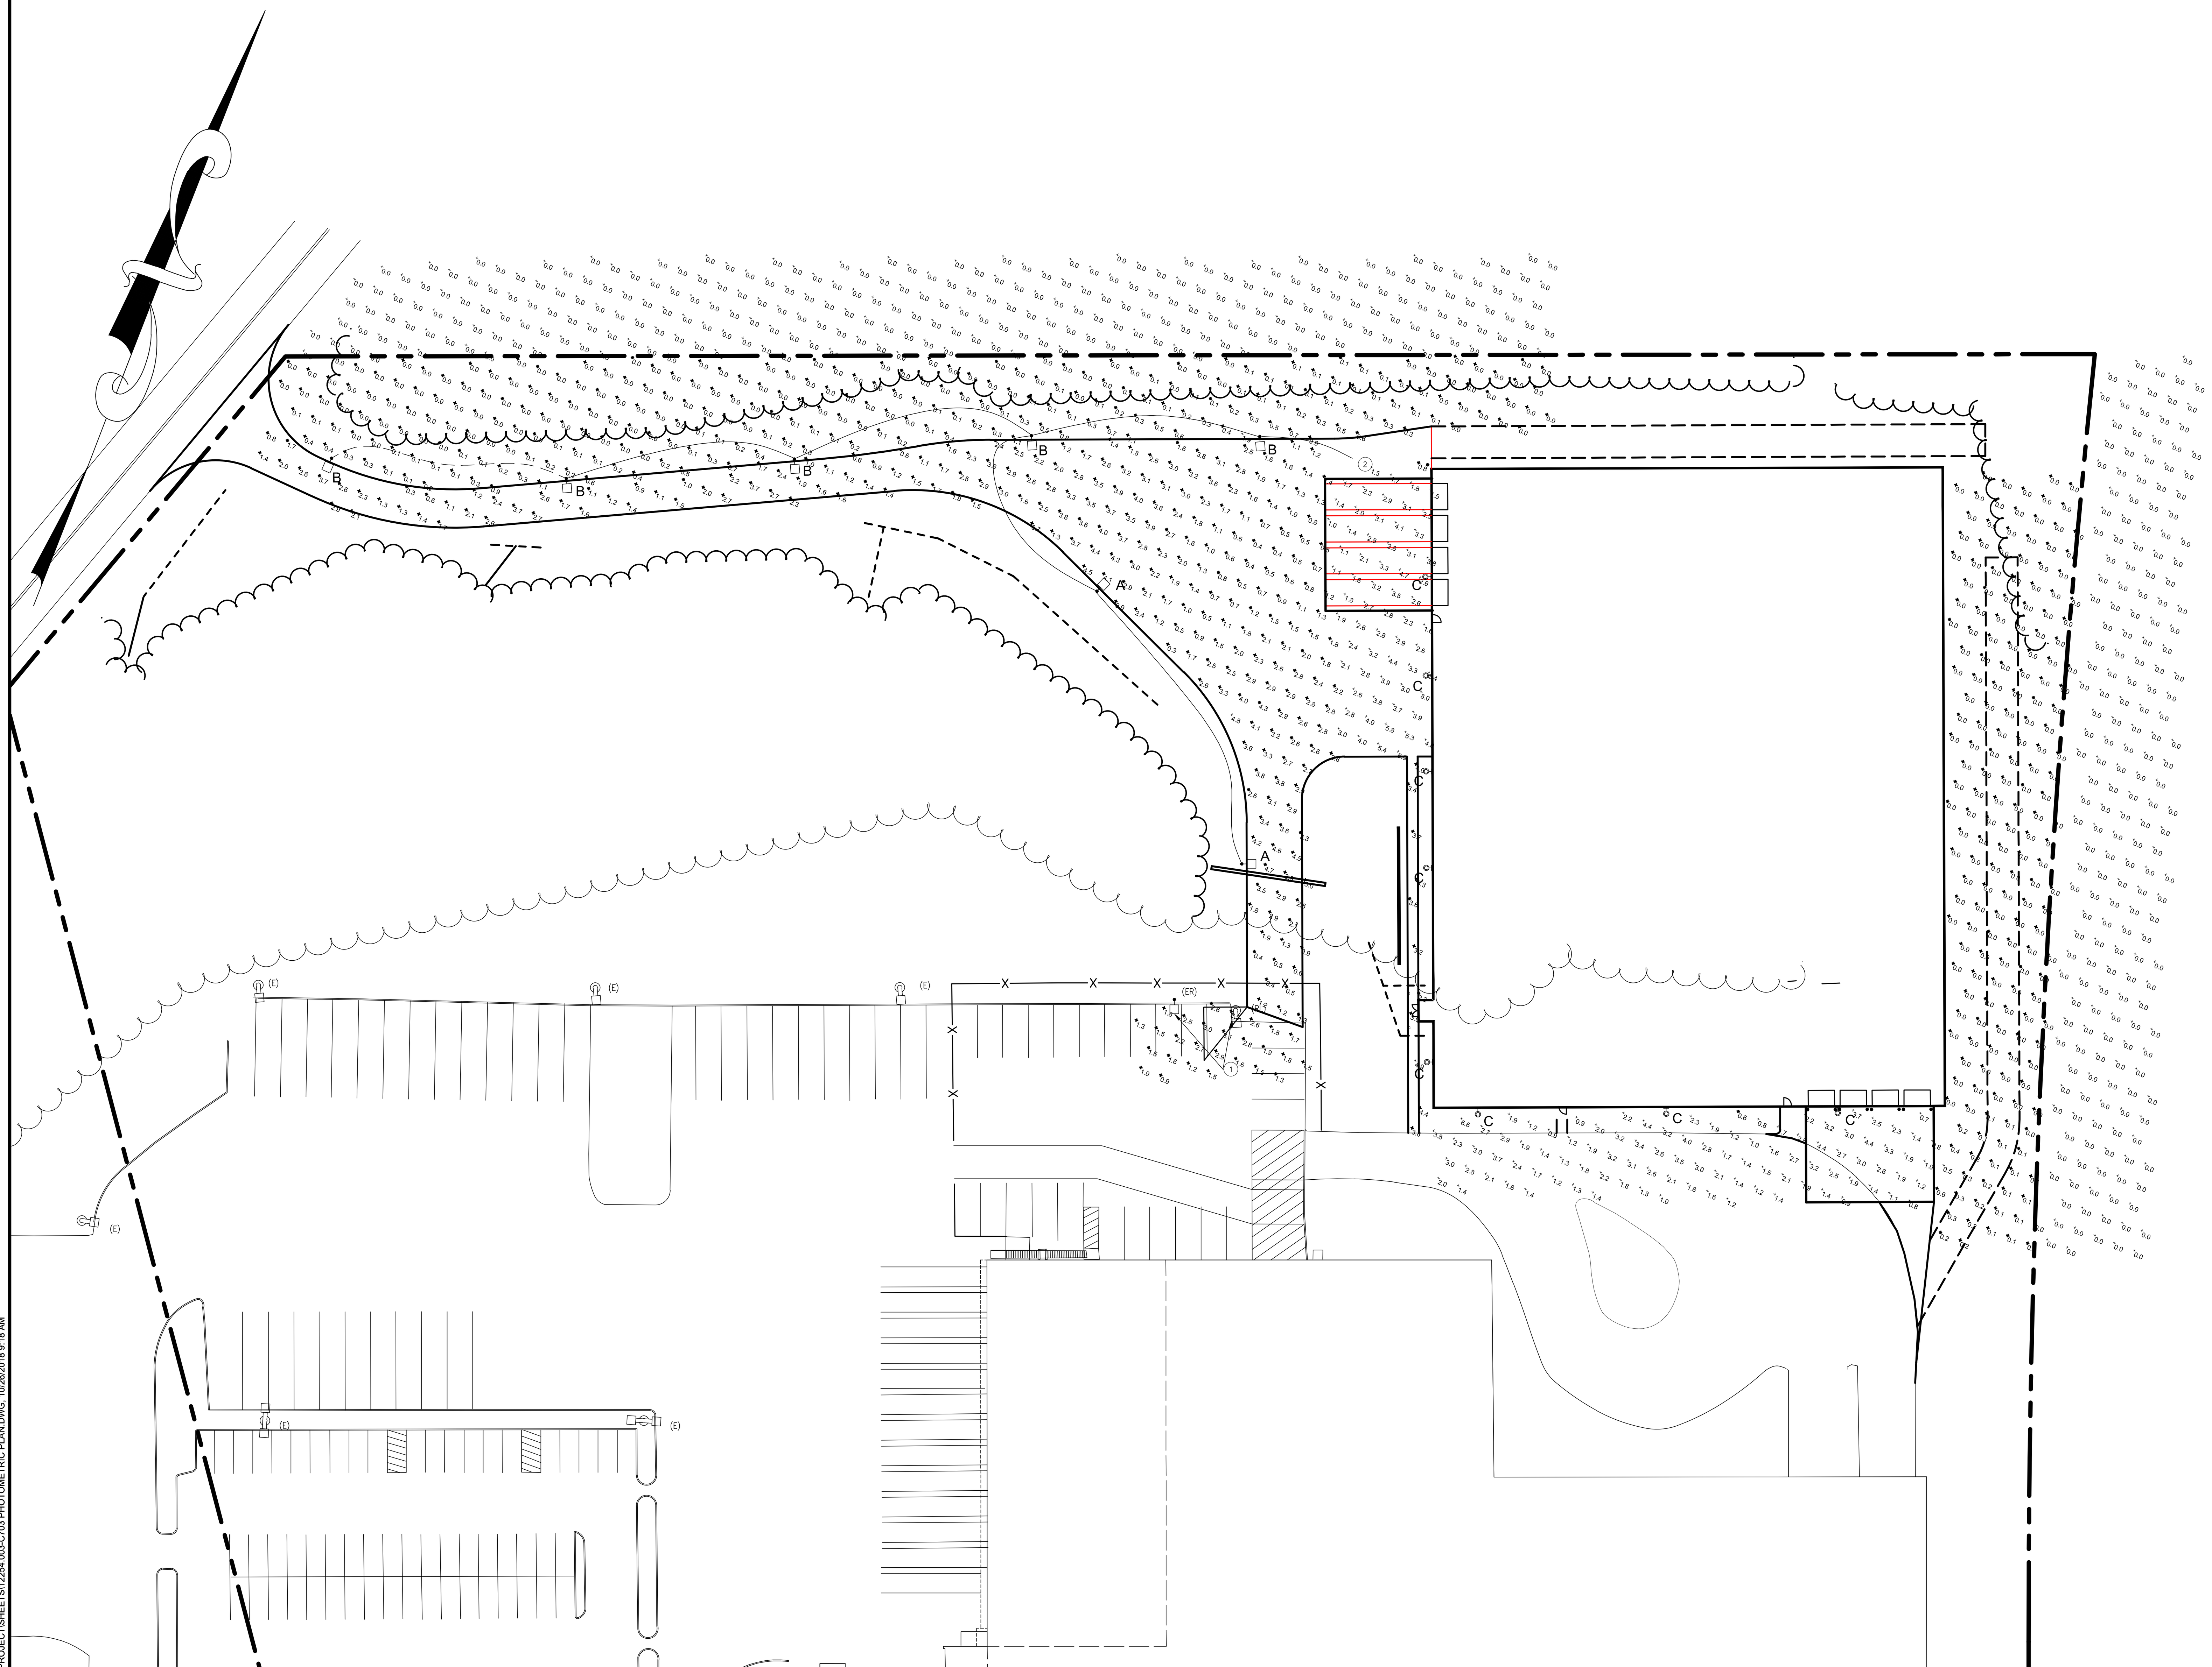

SITE ELECTRICAL PLAN

SCALE: 1'=50'

P:\12254-PLYMOUTH_REIT\003-56 MILLIKEN EXPANSION ENGINEERING-SMT\02-CAD_DRAWINGS\ELECTRICAL\SUPERVALU WAREHOUSE SITE EXPANSION PROJECT\SHEETS\12254.003-C703 PHOTOMETRIC PLAN.DWG, 10/26/2018 9:18 AM

Issued for
Regulatory Review

CES INC
Engineers • Environmental Scientists • Surveyors

Brewer
465 South Main Street
PO Box 639
Brewer, ME
T.207-989-4824
F.207-989-4881

Bar Harbor
1366 State Hwy 102
Bar Harbor, ME
T.207-288-0587
F.207-288-0588

Lewiston
640 Main Street
Lewiston, ME
T.207-795-6009
F.207-795-6128

Machias
61 Dublin Street
PO Box 587
Machias, ME
T.207-255-3270
F.207-255-8367

Presque Isle
549 Main Street
PO Box 827
Presque Isle, ME
T.207-764-8412
F.207-764-8414

Waterville
44 Main Street
Suite 204
Waterville, ME
T.207-680-2202
F.207-680-2204

Saco
146 Main Street
Suite 300
Saco, ME
T.207-283-9151
F.207-283-9136

PROJECT TITLE
SUPERVALU WAREHOUSE SITE EXPANSION PROJECT
PORTLAND MAINE

SHEET TITLE
PHOTOMETRIC PLAN

REV.	DESCRIPTION	DATE	DRAWN BY	CHECKED BY
R1				
R2				
R3				
R4				
R5				
R6				
R7				

ISSUE STATUS
NOT FOR CONSTRUCTION

STATE OF MAINE
PHILIP E. BADGER, III
No. 12480
10/26/2018
LICENSED
PROFESSIONAL ENGINEER

SCALE	1"=50'
DATE	2018-10-26
DRAWN BY	BTH
CHECKED BY	PEB
DESIGNED BY	PEB
APPROVED BY	JDK
JOB NUMBER	12254.003
DRAWING NUMBER	C802