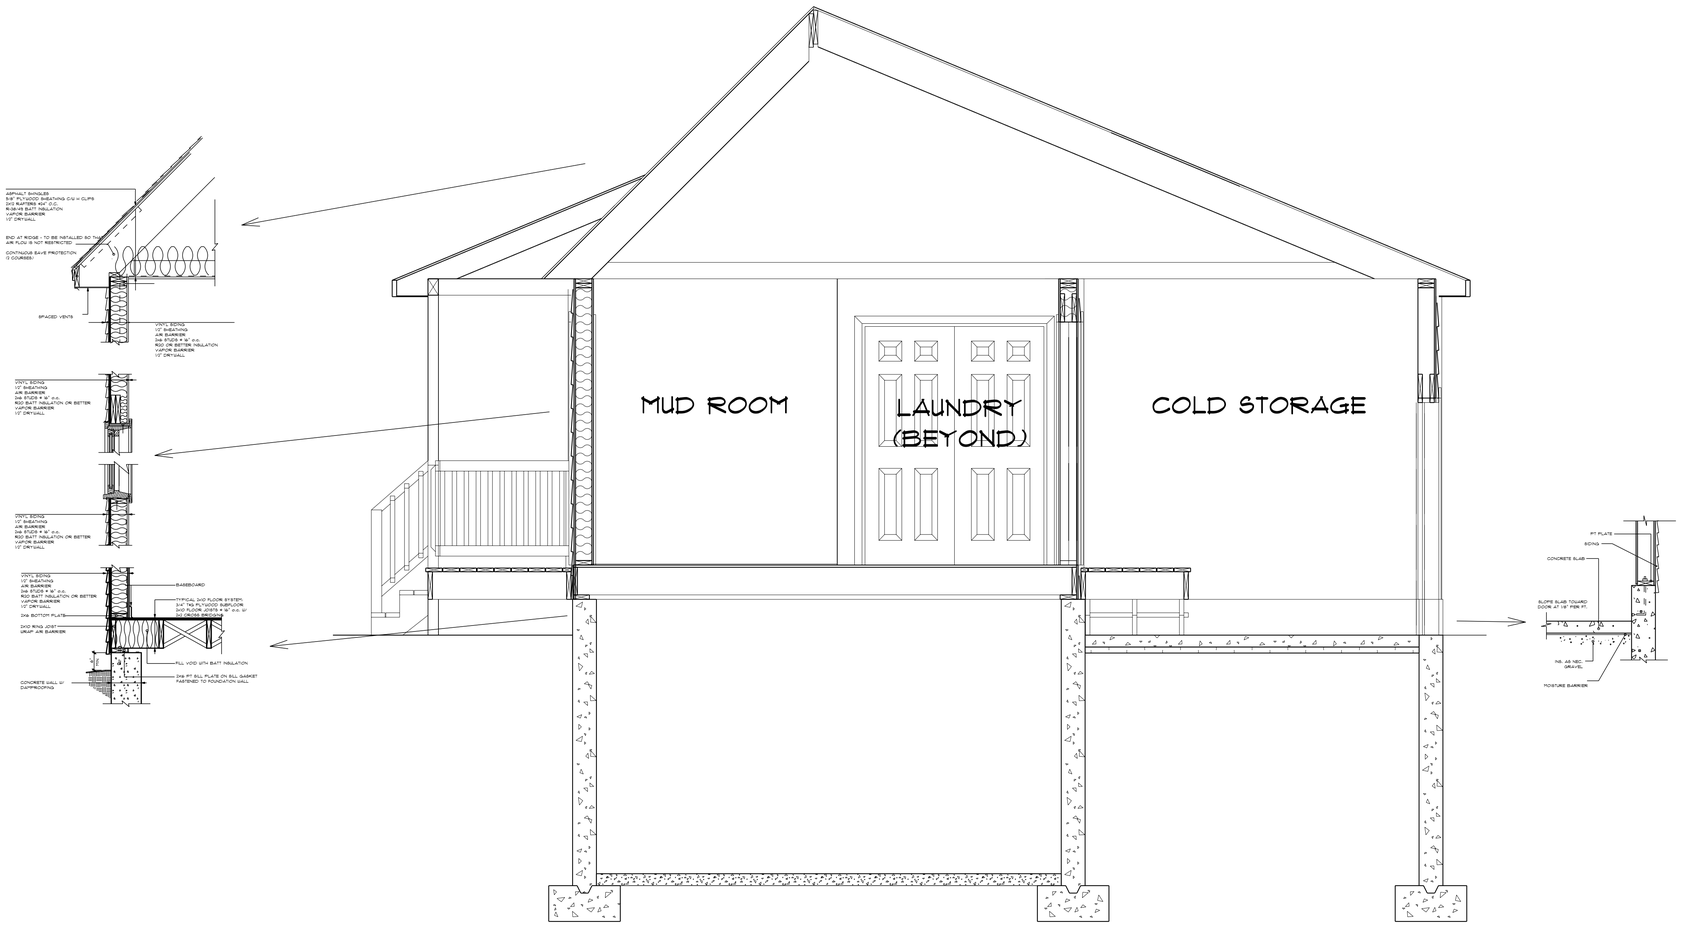

SECTION

SCALE: 1/2" = 1'-0"

Hammond Lumber Company
Toll Free 1-866-HAMMOND
www.hammondlumber.com
Auburn • Bangor • Belfast • Bethel • Brewer
Brunswick • Damariscotta • Fairfield • Farmington
Greenville • Pemaquid • Portland • Southwest • Wilton

DRAWINGS ARE PROVIDED BY HAMMOND LUMBER COMPANY AS A SERVICE TO ITS CUSTOMERS AND ARE INTENDED FOR INFORMATIONAL AND ESTIMATING PURPOSES ONLY. THE WORK DEPICTED IN THESE DRAWINGS IS NOT PREPARED OR REVIEWED BY A REGISTERED ARCHITECT AND SHOULD NOT BE USED AS A BASIS FOR CONSTRUCTION. HAMMOND LUMBER COMPANY SUGGESTS THAT THE CUSTOMER SEEK THE SERVICES OF A REGISTERED ARCHITECT TO OBTAIN TECHNICAL BLUEPRINTS IF THE CUSTOMER DESIRES TO PROCEED FURTHER. DRAWINGS ARE NOT TO BE USED AS A BASIS FOR CONSTRUCTION AND HAMMOND LUMBER COMPANY DISCLAIMS ANY RESPONSIBILITY IF THEY ARE SO USED.

NAW	Wednesday, January 11, 2017	REV 1-6-2017	
PLM	SCALE • AS NOTED	REV 2 1-9-2017	REV 3
FOR	4 OF 4	REV 4	REV 5 FINAL

DRAWING • AD170056

APPLEBEE ENTERPRISES

RUBY LANE RESIDENCE | 12 x16 ADDITION | PORTLAND