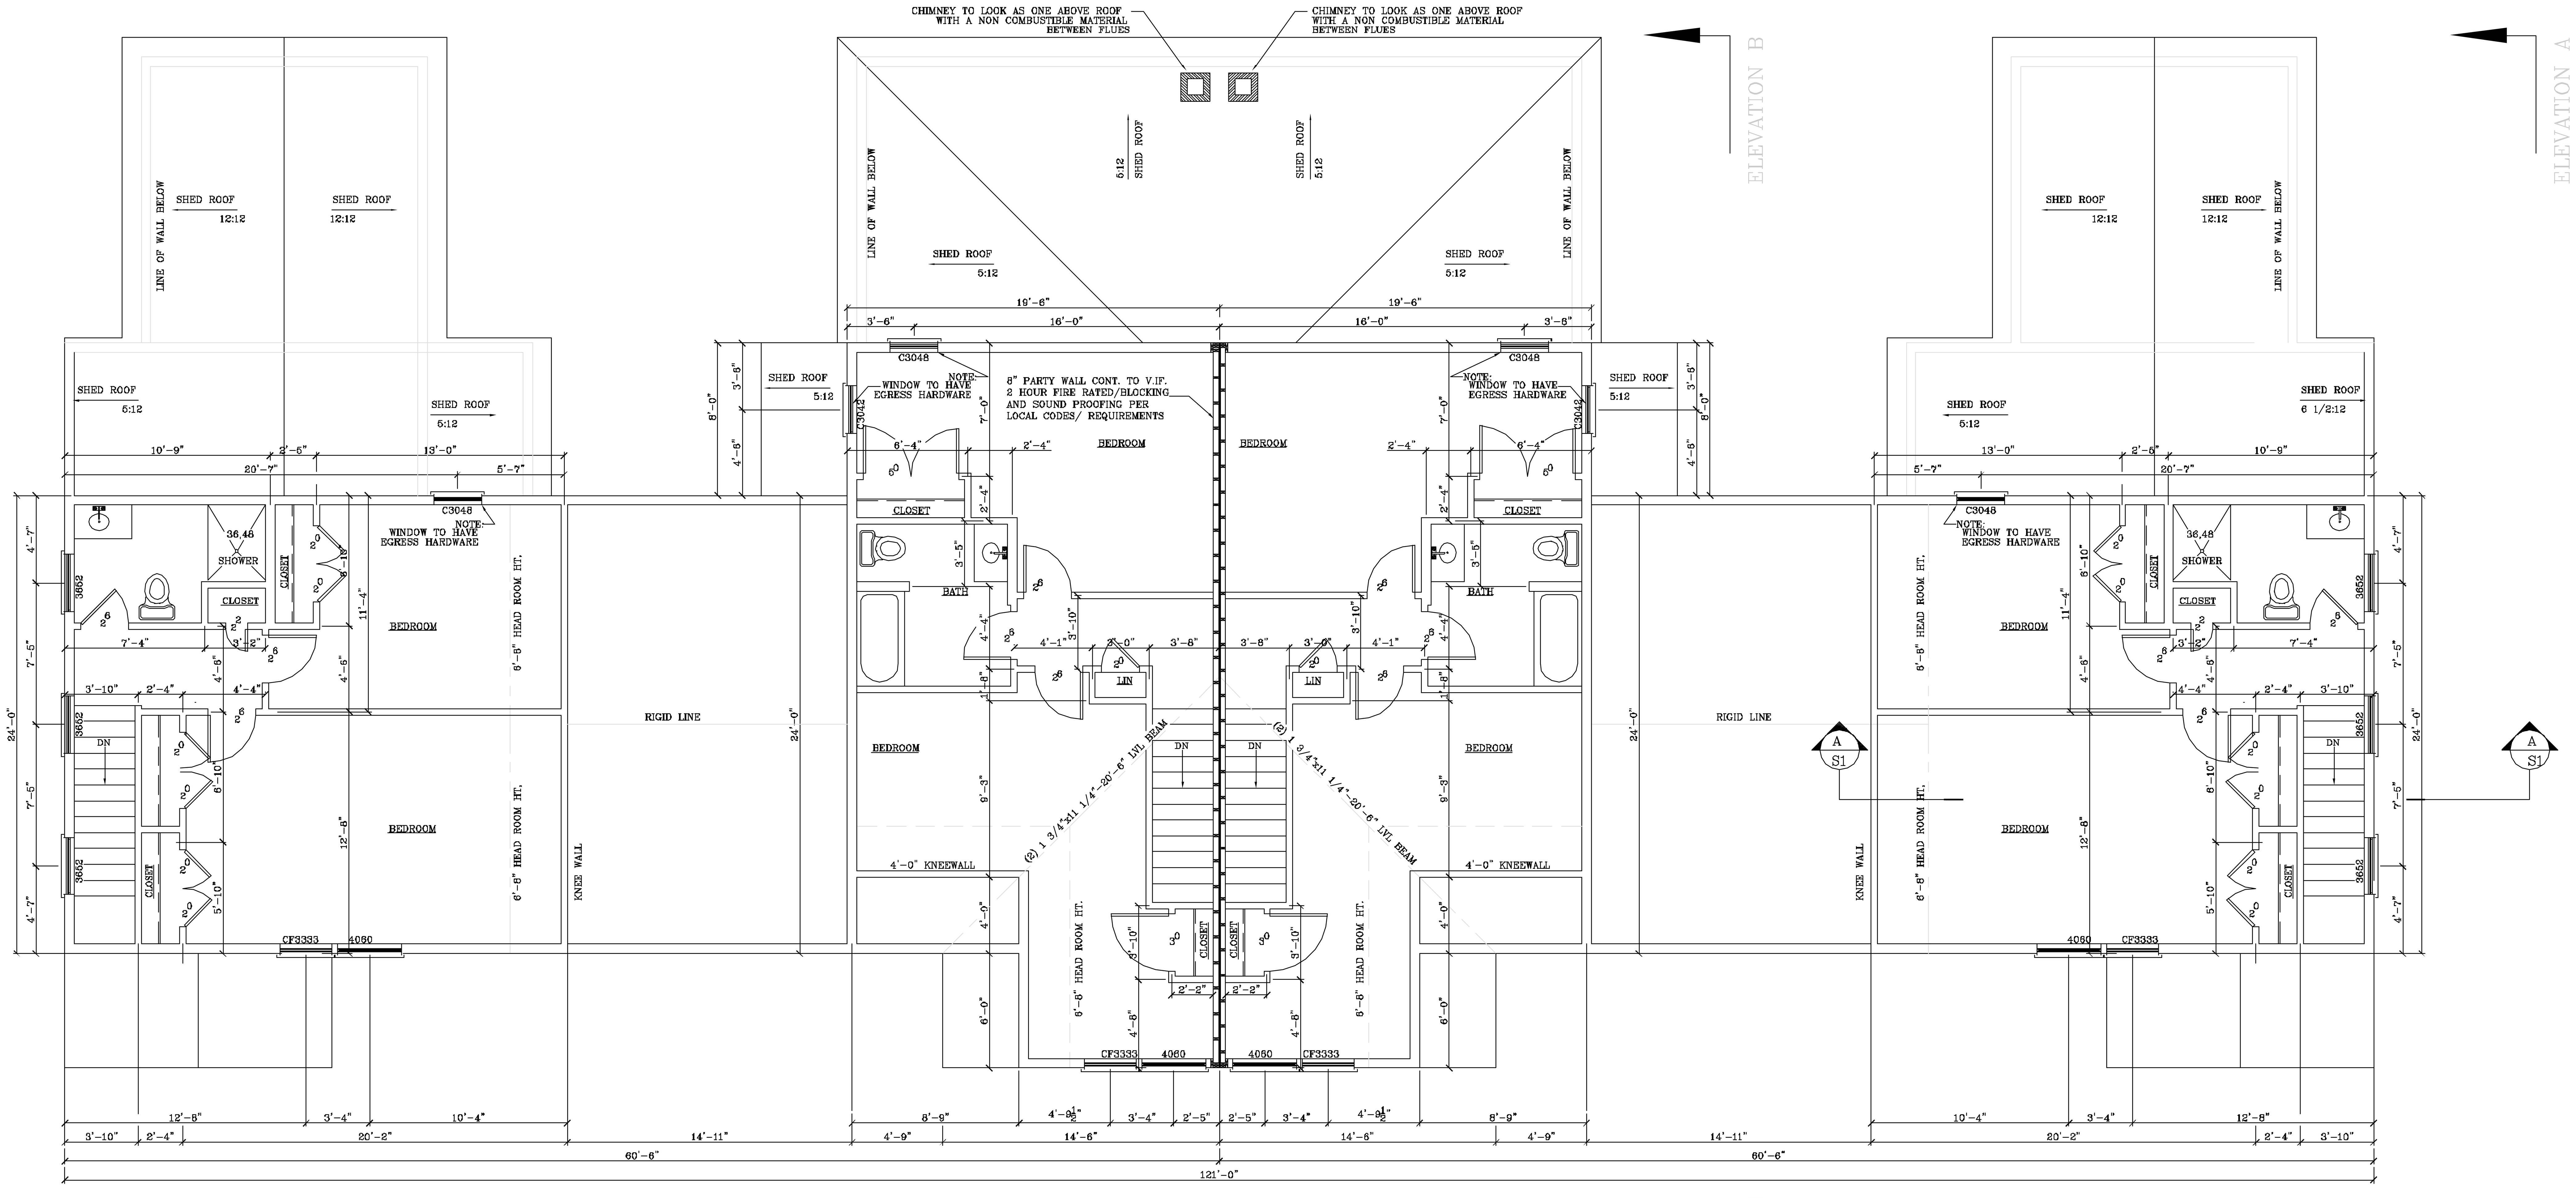

SECOND FLOOR PLAN
SCALE: 1/4" = 1'-0"

NOTE:
1. ALL DOUBLE AND TRIPLE WINDOWS ARE TO BE FACTORY MULLED
2. WINDOWS LISTED BELOW MEET OR EXCEED EGRESS REQUIREMENTS FOR BOCA 1999
4060 DOUBLE HUNG
C3048 CASEMENT WITH EGRESS HARDWARE

NOTE:
THIS DRAWING IS PROVIDED FOR INFORMATIONAL PURPOSES ONLY.
IF USED FOR CONSTRUCTION, THE CONTRACTOR ASSUMES ALL RESPONSIBILITY FOR LOCAL CODE COMPLIANCE.
ALL DRAWINGS, PLANS, SKETCHES ETC. ARE PROVIDED TO OUR CLIENTS BASED UPON INFORMATION PROVIDED BY THE CLIENT AND DRAWN IN ACCORDANCE WITH COMMON BUILDING PRACTICES AND LOCAL CODES. NONE OF THE EMPLOYEES OF FMC CADD DRAFTING SERVICES, INC ARE REGISTERED ARCHITECTS, ENGINEERS OR LAND SURVEYORS. ALL DIMENSIONS AND SPECIFICATIONS SHOULD BE VERIFIED BY CLIENT AND/OR CONTRACTOR BEFORE ACTUAL CONSTRUCTION BEGINS. IF DIMENSIONS AND SPECIFICATIONS ARE NOT VERIFIED BY CLIENT AND/OR CONTRACTOR BEFORE ACTUAL CONSTRUCTION BEGINS FMC CADD DRAFTING SERVICES, INC. WILL BE HELD HARMLESS FMC CADD DRAFTING SERVICES, INC. ASSUMES NO LIABILITY FOR CHANGES AND/OR REVISIONS MADE TO PLANS BY CLIENT AND/OR CONTRACTOR.

PROPERTY OF
FMC CADD
Engineering Resource Center
75 Bishop St.
Portland, Maine 04103
207-878-8511 Fax 207- 878-8515
E-Mail repo@fmccadd.com

SECOND FLOOR PLAN
SMALL CONDOMINIUM
WASHINGTON CROSSING

A.L.C. DEVELOPMENT
258 BLACK PIONT ROAD
SCARBOROUGH, ME. 04074
PHONE: (2070 883-1992

REVISIONS	
CODE:	BOCA 1999
PORTLAND ME.	
DATE :	1/22/02
SCALE :	1/4"=1'-0"
DRAWN :	FMC/JR
FILE:	99-0308A
SHEET:	A4