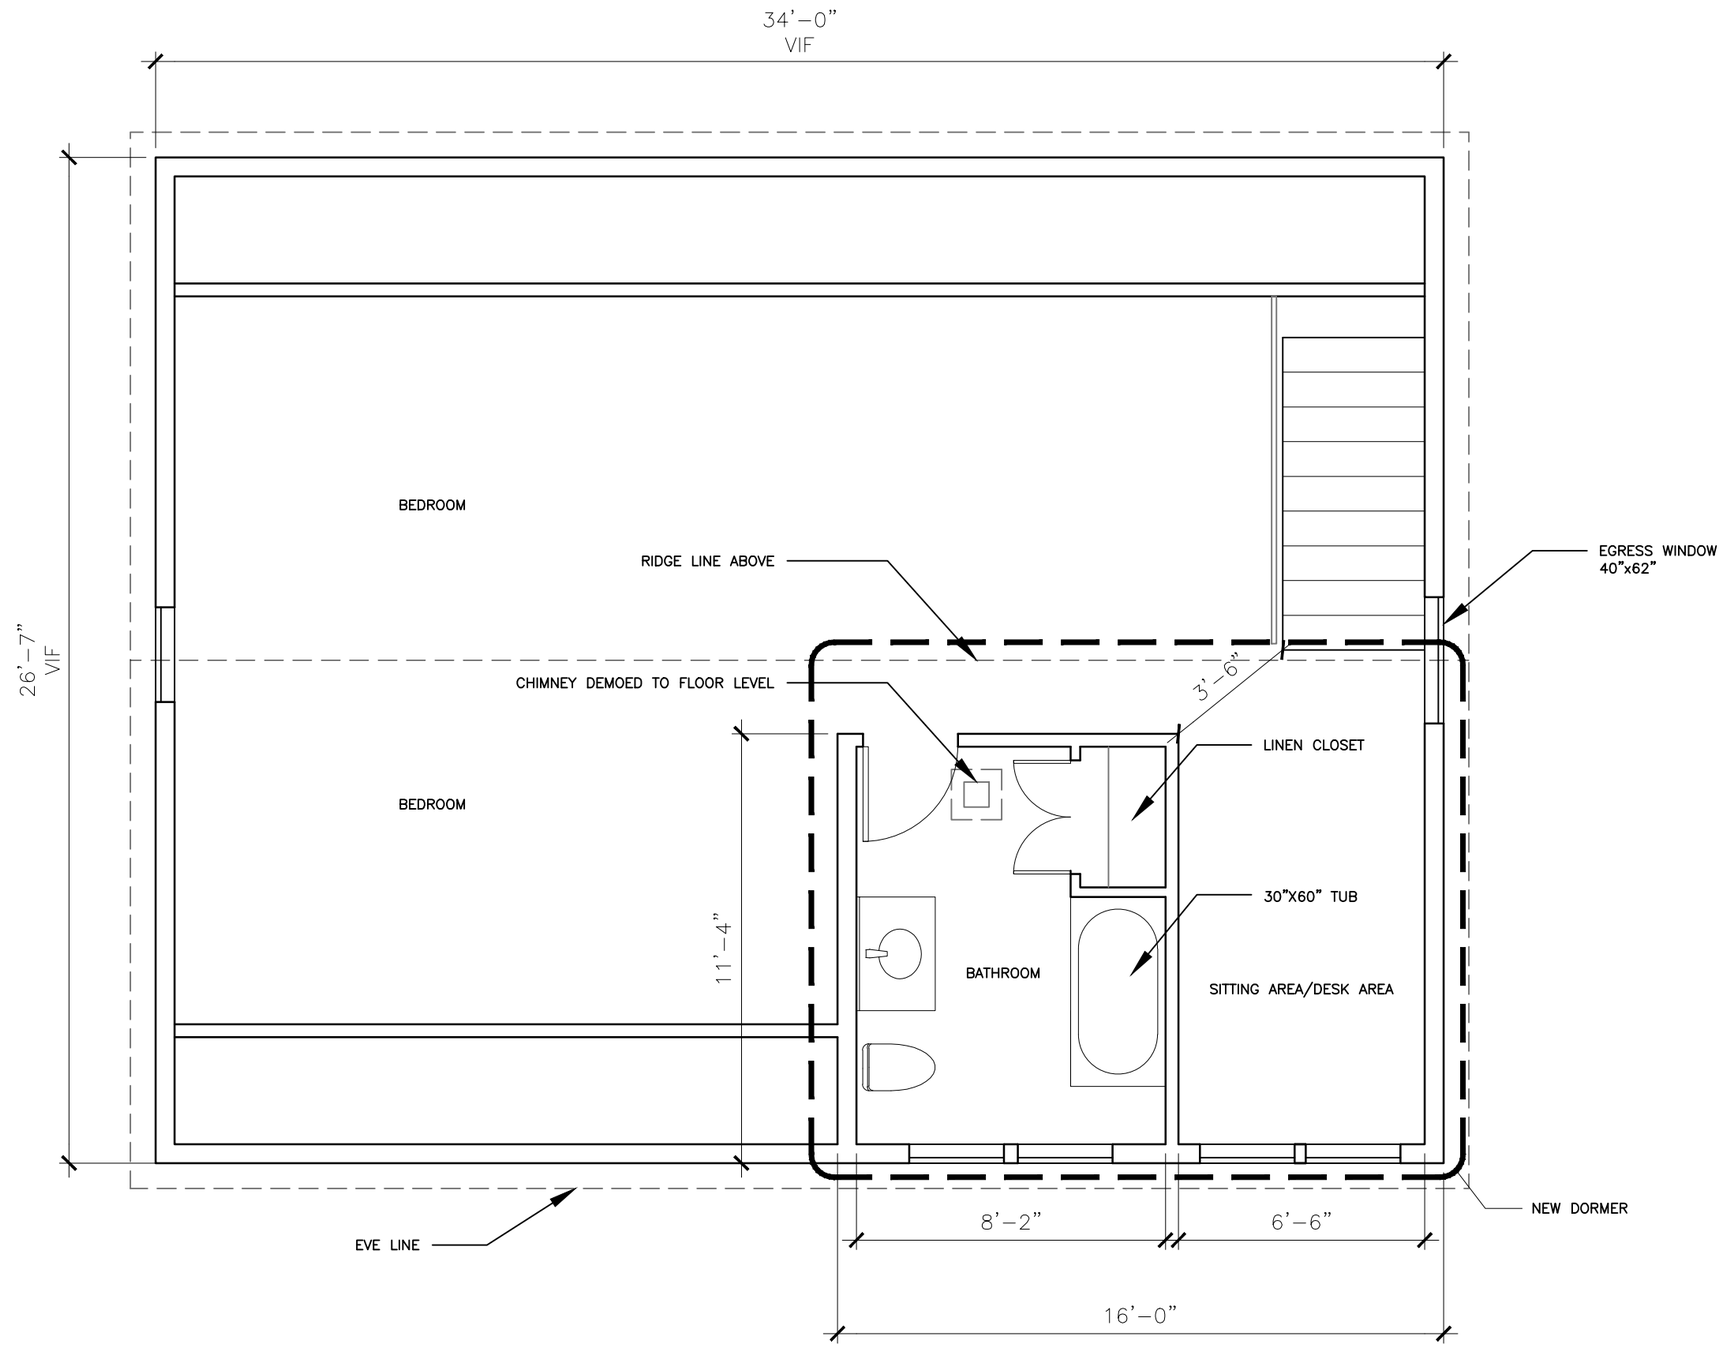

Scale: 1/4" = 1'- 0"

Date: 12/19/13

Palmer Residence
174 Plymouth Street
Portland, ME 04103

SECOND FLOOR PLAN

A-1