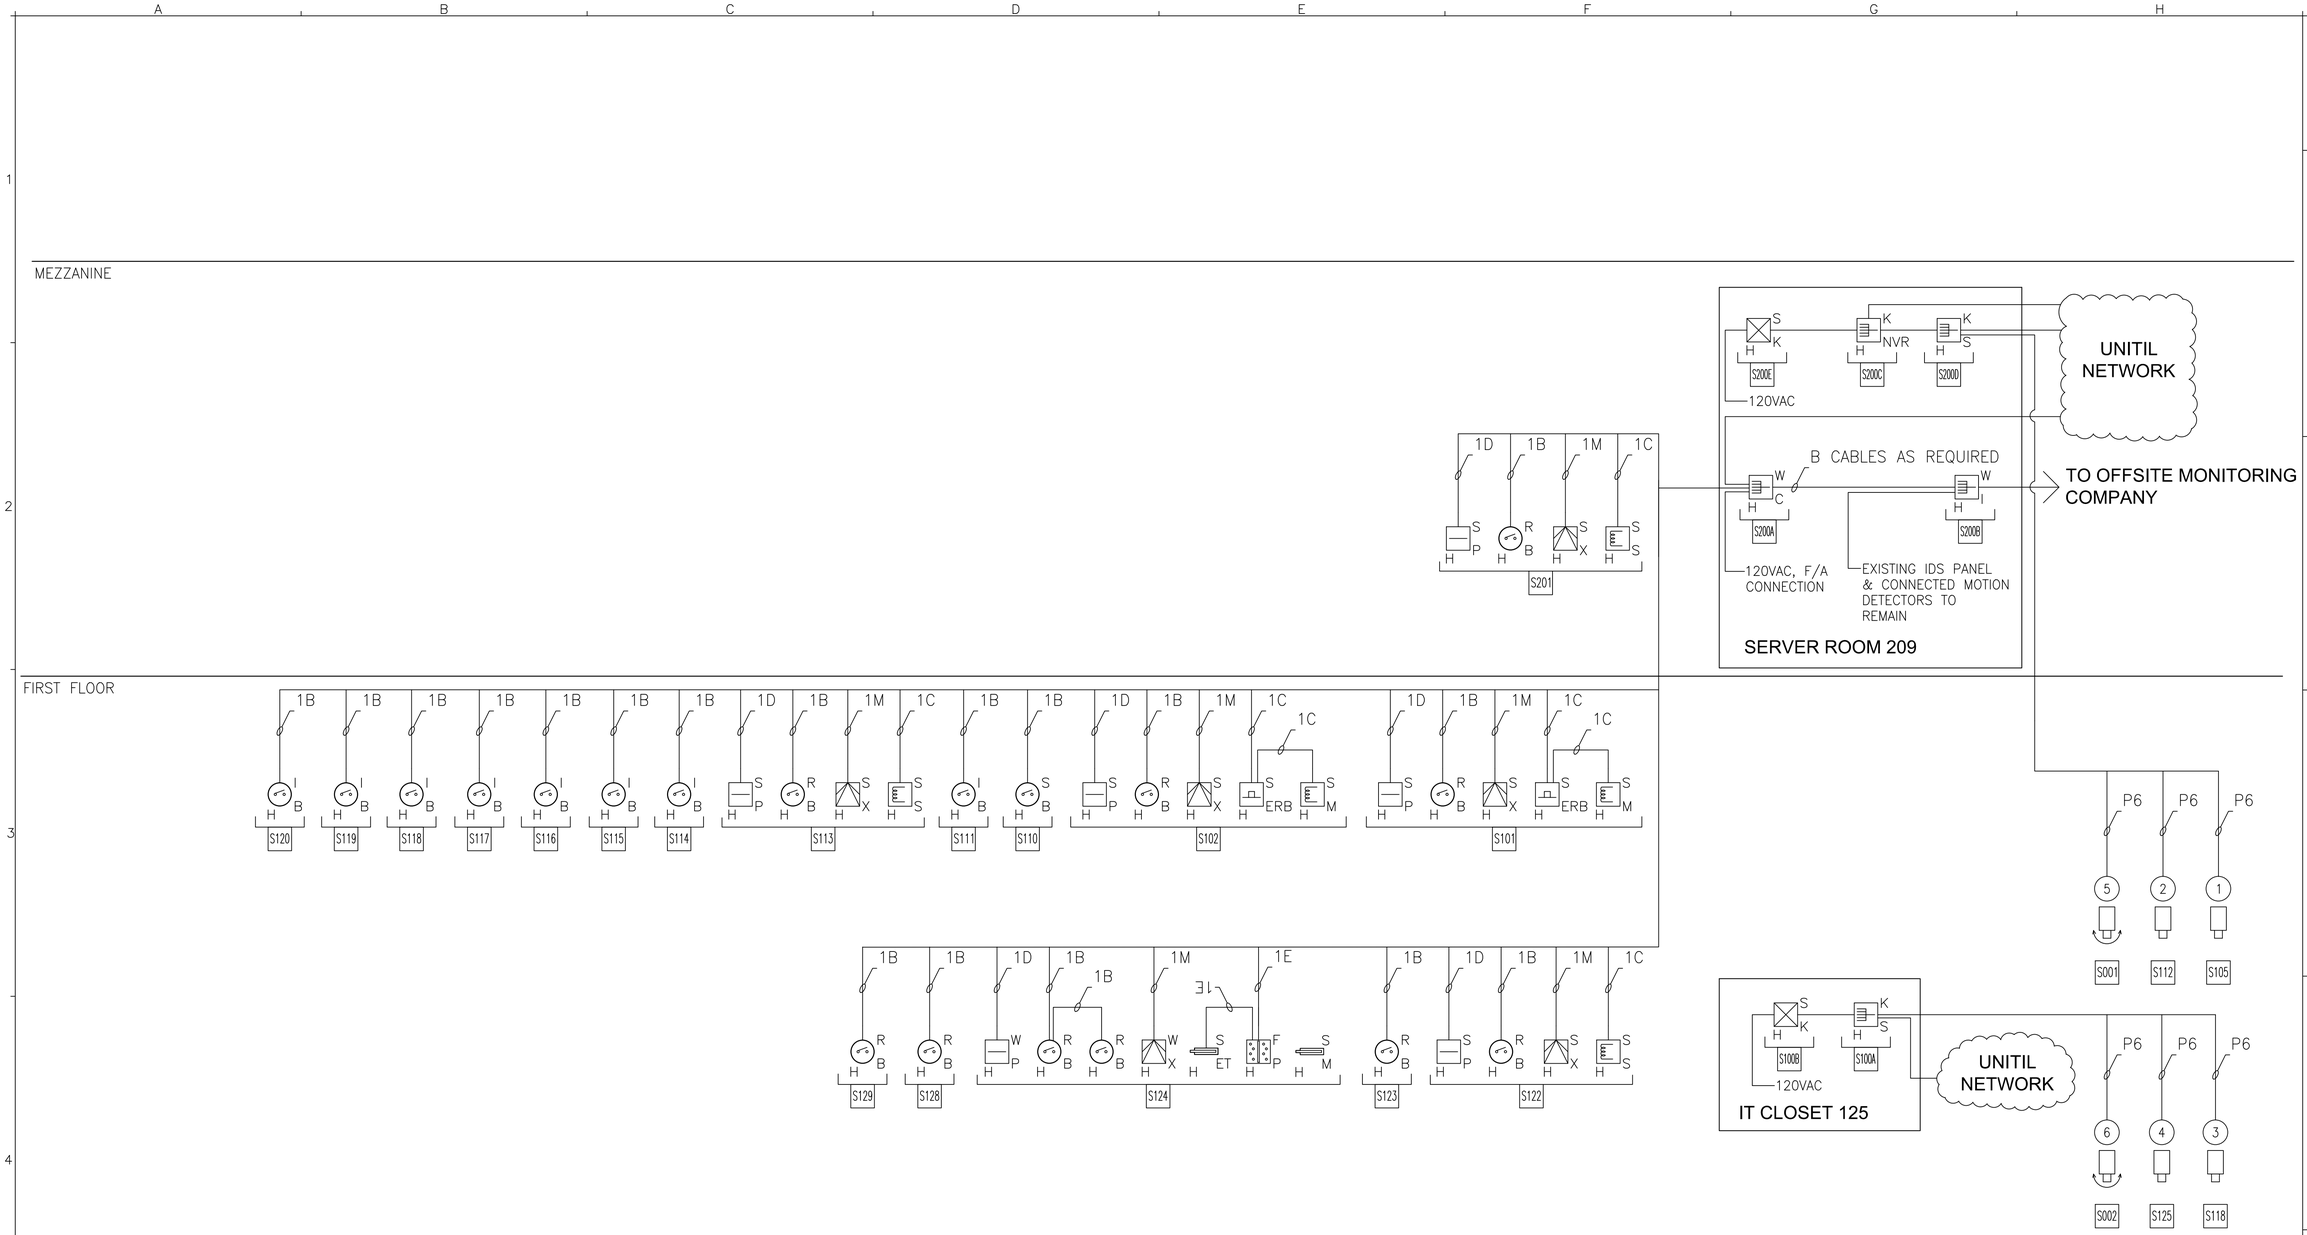

SE6 SECURITY SYSTEM DEVICE RISER
REFERENCED FROM: SCALE: NTS

X:_Customers\Unitil\Portland, ME\Drawings\AutoCAD\Working CAD\Submission 4-17-2015\WORKING CAD\SE-300_SECURITY SYSTEM DEVICE RISER

DESIGNER
GOOD HARBOR TECHMARK
17 ACCORD PARK DRIVE, NORWELL MA 02061

OWNER
UNITIL
6 LIBERTY LANE WEST
HAMPTON, NEW HAMPSHIRE 03842

PROJECT
NORTHERN UTILITIES, INC.
FIT-UP
400 RIVERSIDE INDUSTRIAL PARKWAY
PORTLAND, MAINE 04101

DRAWING
SECURITY SYSTEM DEVICE RISER

REVISIONS

SE-300

SCALE: NTS
DATE: 04/17/15

4/17/2015 11:58 AM

ISSUED FOR CITY OF PORTLAND PERMITING