Revison Hand Rail Detail 2/6/17

"OVERHEAD DOOR"
the original since 1921
533 Riverside Ind. Pkwy
Portland, ME 04103
Tel. 1-800-287-6734
Fax: 207-797-0642

Overhead Door Company
portland ME

533 Riverside Ind Pkwy
portland ME 04103
2/3/17

Hand Rail Detail
1 1/4" Round Steel pipe
Schedule 40 (1.66 Dia)

(*) Rail Heights & materials
- Same Both sides
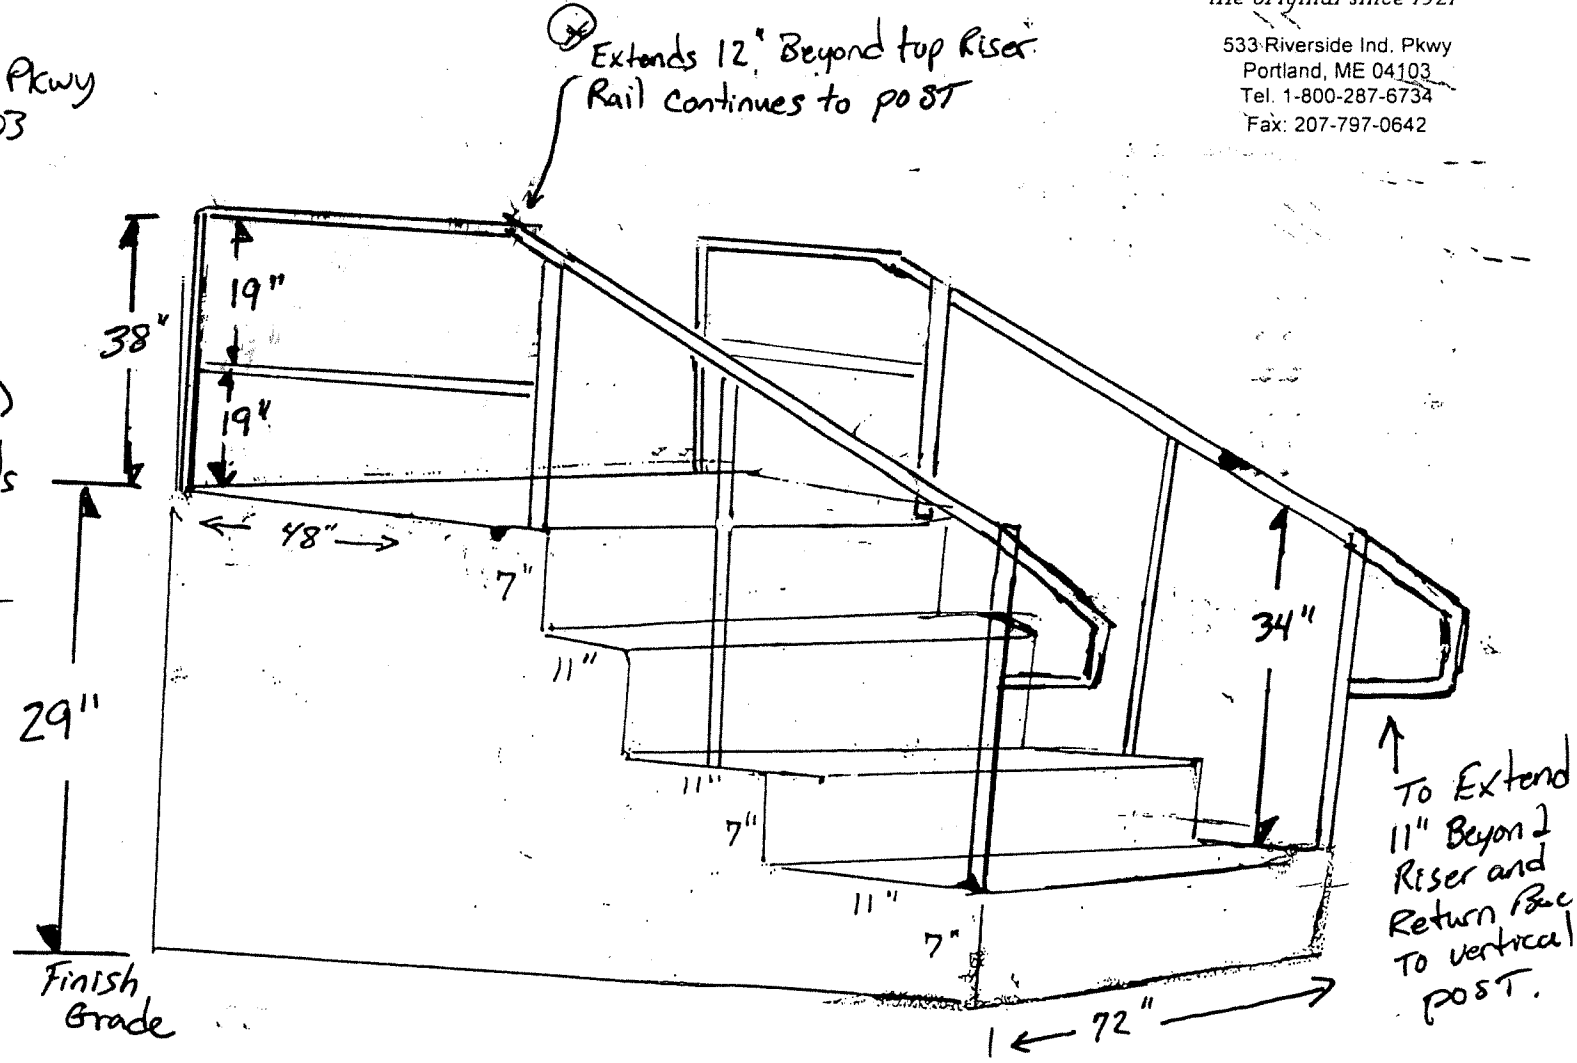
Chris Rogers