INTERIOR FINISH SCHEDULE

TAG	MATERIAL / DESCRIPTION	MFR.	STYLE/ CAT. NO.	COLOR	NOTES
ACOUSTICAL					
A1	CEILING TILE	ARMSTRONG	769	WHITE	2 x 4 PANELS
CARPET					
C1	CARPET TILES	INTERFACE	FLOR 60300	#603055 GREY	REFER TO "CARPET TILE" SPEC
C2	CUSHION BACKED CARPET TILE	INTERFACE	ENTROPY 14648	#7233 DEEP BLUE	REFER TO "CARPET TILE" SPEC
C3	HARD BACKED CARPET TILE	INTERFACE	ENTROPY 14648	#7233 DEEP BLUE	REFER TO "CARPET TILE" SPEC
C4	RIBBED ENTRANCE TILES	INTERFACE	DECO-RIB 62301	#602371 ANTHRACITE	REFER TO "CARPET TILE" SPEC
GLAZING					
G1	1" INSUL GLASS			CLEAR	
G2	1/4" LAMINATED GLASS			CLEAR	
G3	1/4" ONE WAY MIRROR	PILKINGTON	MIRROPANE E.P.		GLASS IN DOORS TO BE TEMPERED
G4	BULLET RESISTIVE GLASS			CLEAR	
G5	1/4" FLOAT GLASS			CLEAR	GLASS IN DOORS TO BE TEMPERED
G6	1" INSUL SPANDREL GLASS	VIRACON		V903 SUBDUED GRAY	
PAINTS / SEALANTS					
P1	PAINT	BENJAMIN MOORE	876	ATRIUM WHITE (AKA ALABASTER)	ECOSPEC 374, 2 COATS, PAINT ABOVE 60" AFF ALSO USED FOR EAS PEDESTALS.
P2	PAINT	BENJAMIN MOORE	2124-30	DEEP SILVER	PAINT HANDRAIL AND STAIRS, STAIRS TO HAVE SAND FINISH.
P3	PAINT	BENJAMIN MOORE	2137-60	GRAY OWL	ECOSPEC 374, 2 COATS, WALL/TRIM PAINT.
P4	PAINT	BENJAMIN MOORE	2059-60	SPLASH	ECOSPEC 374, 2 COATS, WALL/TRIM PAINT.
P5	POLYURETHANE	BENJAMIN MOORE	BENWOOD C435	CLEAR	2 COATS
P6	CONCRETE SEALER	THE EUCLID CHEMICAL CO.	EUCO DIAMOND HARD	CLEAR	2 COATS
P7	GRAFFITI PROTECTION COAT	RANDOLPH	"ARMAGLAZE" #9000	CLEAR	NOT IN CONTRACT
P8	PRIMER	NU-BRITE/MURALC	8400/CLEAR		
P9	PAINT	BENJAMIN MOORE	1669	SARATOGA SPRINGS	ECOSPEC 374, 2 COATS, WALL/TRIM PAINT.
VINYL					
V1	VINYL TILE	ARMSTRONG	51915	CHARCOAL	
V2	VINYL BASE	BURKEMERCER	4GL COVE	204 GREY	
V3	VINYL TILE	CENTIVA	C-1167	LIGHT GRANITE	REFER TO "RESILIENT TILE FLOORING" SPEC
V4	VINYL BASE	BURKEMERCER	4GL COVE	663 SKY GREY	PHOTO LAB MILLWORK
WALL COVERING					
W1	1/2" F.R.T.W. PLYWOOD			UNPAINTED	
W2	WATERPROOF WALL PANEL	MARLITE	P-100	WHITE	
W3	WALL COVERING	WOLF GORDON	WG-4098351	FAIRVIEW	
W4	WALL COVERING	WOLF GORDON	WG-870526		INSTALL STRIPES RUNNING VERTICAL
W5	WALL COVERING	WOLF GORDON	WG-958612		
W6	WALL COVERING	WOLF GORDON	WG-4094001	WHITE STIPPE	87" HIGH AFF WHERE NO FIXTURES ARE PLACED. COORDINATE EXTENT OF WALL COVERING WITH UPDATED MERCHANDISE PLAN.

DOOR AND FRAME SCHEDULE

TAG	TYPE	DOOR SIZE WD	DOOR SIZE HGT	DOOR SIZE THK	DOOR MATL	GLAZING	LOUVER WD	LOUVER HGT	FRAME MATL	FRAME DETAIL HEAD	FRAME DETAIL JAMB	FRAME DETAIL SILL	FIRE RATING LABEL	HARDWARE SET NO.	NOTES
1	A	14'-0"	7'-8"	—	AL.	G4			AL.	1/A-7.1	7/A-7.1	13/A-7.1	—	HWS-01	12. 14.
2	B	3'-0"	7'-0"	1 3/4"	INS. H.M.				H.M.	2/A-7.1	8/A-7.1	14/A-7.1	—	HWS-02	1.
3	G	3'-2"	3'-0"	1 3/4"	INS. H.M.				H.M.	3/A-7.1	9/A-7.1	15/A-7.1	—	HWS-03	2.
4	B	3'-0"	7'-0"	1 3/4"	INS. H.M.				H.M.	2/A-7.1	8/A-7.1	14/A-7.1	—	HWS-02	2.
5	D	5'-4"	8'-0"	3/4"	—				MTL.	4/A-7.1	10/A-7.1	—	—	HWS-04	13.
6	C	3'-0"	6'-8"	1 3/4"	WD.	G2			H.M.	20/A-7.1	20/A-7.1	—	—	HWS-08	4. 6. 9.
7	C	3'-0"	6'-8"	1 3/4"	WD.	G3			H.M.	20/A-7.1	20/A-7.1	—	—	HWS-05	4. 6. 9.
8	C	3'-0"	6'-8"	1 3/4"	WD.	G5			H.M.	20/A-7.1	20/A-7.1	—	—	HWS-06	4. 6. 9.
9	B	3'-0"	6'-8"	1 3/4"	WD.				H.M.	20/A-7.1	20/A-7.1	21/A-7.1		HWS-07	4. 6.
10	B	3'-0"	6'-8"	1 3/4"	WD.				H.M.	20/A-7.1	20/A-7.1	21/A-7.1	—	HWS-07	4. 6.
11	B	3'-0"	6'-8"	1 3/4"	H.M.				H.M.	20/A-7.1	20/A-7.1	—	—	HWS-05	6. 8.
12	E	16'-11"	3'-6"	—	—					9/A-6.1	12&13/A-6.1	—	—	HWS-09	3. 7.
13	E	5'-1"	3'-6"	—	—					9/A-6.1	13&14/A-6.1	—	—	HWS-09	3. 7.
14	E	19'-4"	8'-0"	—	—					10/A-6.1	11&14/A-6.1	—	—	HWS-09	3. 7.
15	F	6'-0"	8'-0"	3/4"	S.C.				H.M.	19/A-7.1	19/A-7.1	22/A-7.1	—	HWS-09	5. 7. 10. 11.
16	H	14'-0"	7'-8"	—	AL.	G4			AL.	4/A-6.5	5&6/A-6.5	9/A-6.5	—	HWS-01	12. 15. 16.
20	B	3'-0"	6'-8"	1 3/4"	INS. H.M.				H.M.				—	SEE NOTE 17	16

REMARKS

1. PAINT PUSH SIDE DOOR & FRAME (P2)
2. PAINT PUSH SIDE DOOR & FRAME (P3)
3. MOTORIZED
4. PAINT PUSH/ PULL SIDE DOOR (P2) & FRAME (P1)
5. TRAFFIC DOOR – PAIR OF DOORS
6. DOOR TO HAVE 1" UNDERCUT
7. FACTORY FINISH
8. PAINT PUSH/ PULL SIDE DOOR & FRAME (P2)
9. 6"x24" VISION PANEL, PAINT WINDOW FRAME (P1)
10. PAINT DOOR FRAME (P1)
11. DOOR TO BE PROVIDED WITH 9"x30" VISION PANEL BY MFR
12. A READILY VISIBLE DURABLE SIGN TO BE POSTED ON THE EGRESS SIDE ON OR ADJACENT TO THE DOOR STATING : "THIS DOOR TO REMAIN UNLOCKED WHEN BUILDING IS OCCUPIED." THE SIGN SHALL BE IN LETTERS 1" HIGH ON CONTRASTING BACKGROUND.
13. PAINT INTERIOR (C)
14. DOOR FINISH TO BE CARNIVAL RED – VALSPAR SL4A139
15. DOOR TO BE SUPPLIED WITH TRANSOM WINDOW (G2), TOP OF TRANSOM TO ALIGN W/ TOP OF STOREFRONT
16. DOOR FINISH TO BE COLONIAL WHITE – VALSPAR 391A226
17. PROVODE WEATHER SEALS, 1.5 PR BUTTS NRP, THRESHOLD AND OFFICE LEAVER LOCK SET.

DOOR TYPE

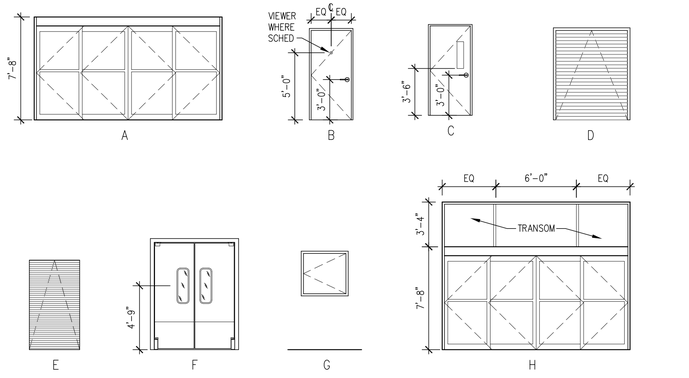

ROOM FINISH SCHEDULE

	ROOM NAME	WALLS – RE: NOTE 1: 1	2	3	4	FLR	BASE	CEIL	CEIL. HGT.	REMARKS
100	VESTIBULE	W6 P1	W6 P1	—	—	C4	V2	**	VARIES	** A1 AND GWB RE: SECTION 1/A-5.1 FOR CEILING HEIGHTS
101	RETAIL AREA *	W5 P1	W5 P1	W6 P1	W5 P1	L1	V2	A1	11'-11"	L1 RE: SHEET A-1.1
102	CHECKOUT *	W6 P1	—	—	—	C2	V2	A1	11'-11"	C2 RE: SHEETS F-1 AND A-6.3; RE: NOTE #4 BELOW
103	PHOTO LAB *	P9	—	—	P9	V4 C3	V2	A1	11'-11"	V4 ON MILLWORK ONLY
104	WALK-IN COOLER	—	—	—	—	P6	—	—	OPEN	
105	MANAGER OFFICE *	W3	W2	W3	W3	L1	V2	A1	8'-0"	
106	EMPLOYEE *	W3	W3	W3	W3	C1	V2	GWB	8'-0"	PAINT GWB CEILING P1
107	MEN *	W2	W2	W2	W2	V1	V2	GWB	8'-0"	PAINT GWB CEILING P1
108	WOMEN *	W2	W2	W2	W2	V1	V2	GWB	8'-0"	PAINT GWB CEILING P1
109	HALL *	W2 W3	W2 W3	W2 W3	W2 W3	C1	V2	GWB	8'-0"	PAINT GWB CEILING P1
110	PHARMACY *	P1	P1	P1 P4	P1 P4	C2	V2	A1	9'-0"	
111	8 SEATING *	W4 W5	W5	W4 W5	W4 W5	L1	V2	A1	9'-0"	
112	RECEIVING AREA *	W1 P3	W1 P3	W1 P3	W1 P3	P6	—	—	OPEN	ALL GWB WALLS TO RECEIVE W1 TO 4'-0" AFF DO NOT PAINT W1
113	STAIR	W1 P3	P3	W1 P3	P3	P2	—	—	OPEN	ALL GWB WALLS TO RECEIVE W1 TO 4'-0" AFF DO NOT PAINT W1
200	UPPER FLOOR	W1 P3	W1 P3	W1 P3	W1 P3	P6	—	—	OPEN	ALL GWB WALLS TO RECEIVE W1 TO 4'-0" AFF DO NOT PAINT W1

* REFER TO INTERIOR ELEVATIONS SHEETS A-4.2, A-6.1, A-6.3, A-6.4 AND A-6.5

FINISH NOTES:

1. WALLS ARE NUMBERED STARTING WITH THE FRONT WALL AS #1, AND THEN ROTATE COUNTER-CLOCKWISE.
2. ALL COLUMNS TO BE PAINTED P1 FROM FINISH FLOOR TO CEILING. RE: 9/A-4.2
3. APPLY P8 PRIOR TO ALL VINYL INSTALLATION.
4. APPLY W6 WHEN NO FIXTURES ARE PRESENT, TO 87" AFF RE: FIXTURE PLAN.

BKA Architects, Inc.
Architecture + Interiors
142 Crescent Street
Brockton, MA 02302
tel : 508.583.5603
fax : 508.584.2914
e-mail : bka@bkaarchs.com

CONSULTANT:

SEAL:

CVS/pharmacy

NEW

STORE NUMBER: 329

NORTHGATE PLAZA
91 AUBURN STREET
PORTLAND, MAINE

DEVELOPER:

A & D REALTY, LLC
5 MILITIA DRIVE
LEXINGTON, MA 02421

REVISIONS:

DRAWING BY: RTK
DATE: 8/31/09
JOB NUMBER: 209017

TITLE:
SCHEDULES & DETAILS

SHEET NUMBER:
A-7.2

COMMENTS:
ISSUED FOR CONSTRUCTION

Copyright © 2006 by BKA Architects, Inc. The architectural plans, sketches, designs, specifications and other arrangements on this sheet are and shall remain the property of BKA Architects, Inc. No part thereof shall be copied, disclosed to others, or used in connection with any work or project, other than the specified project for which they have been prepared and developed, without the express knowledge and written consent of BKA Architects, Inc.

P:\Retail_Proj\209017\CVS #329\Architectural\Sheets\209017_a72.dwg Sep 02, 2009 - 9:25 am RKUHN