


1 A-6.2 PARTIAL PLAN AT LOADING DOCK AREA
SCALE: 1/4" = 1'-0"

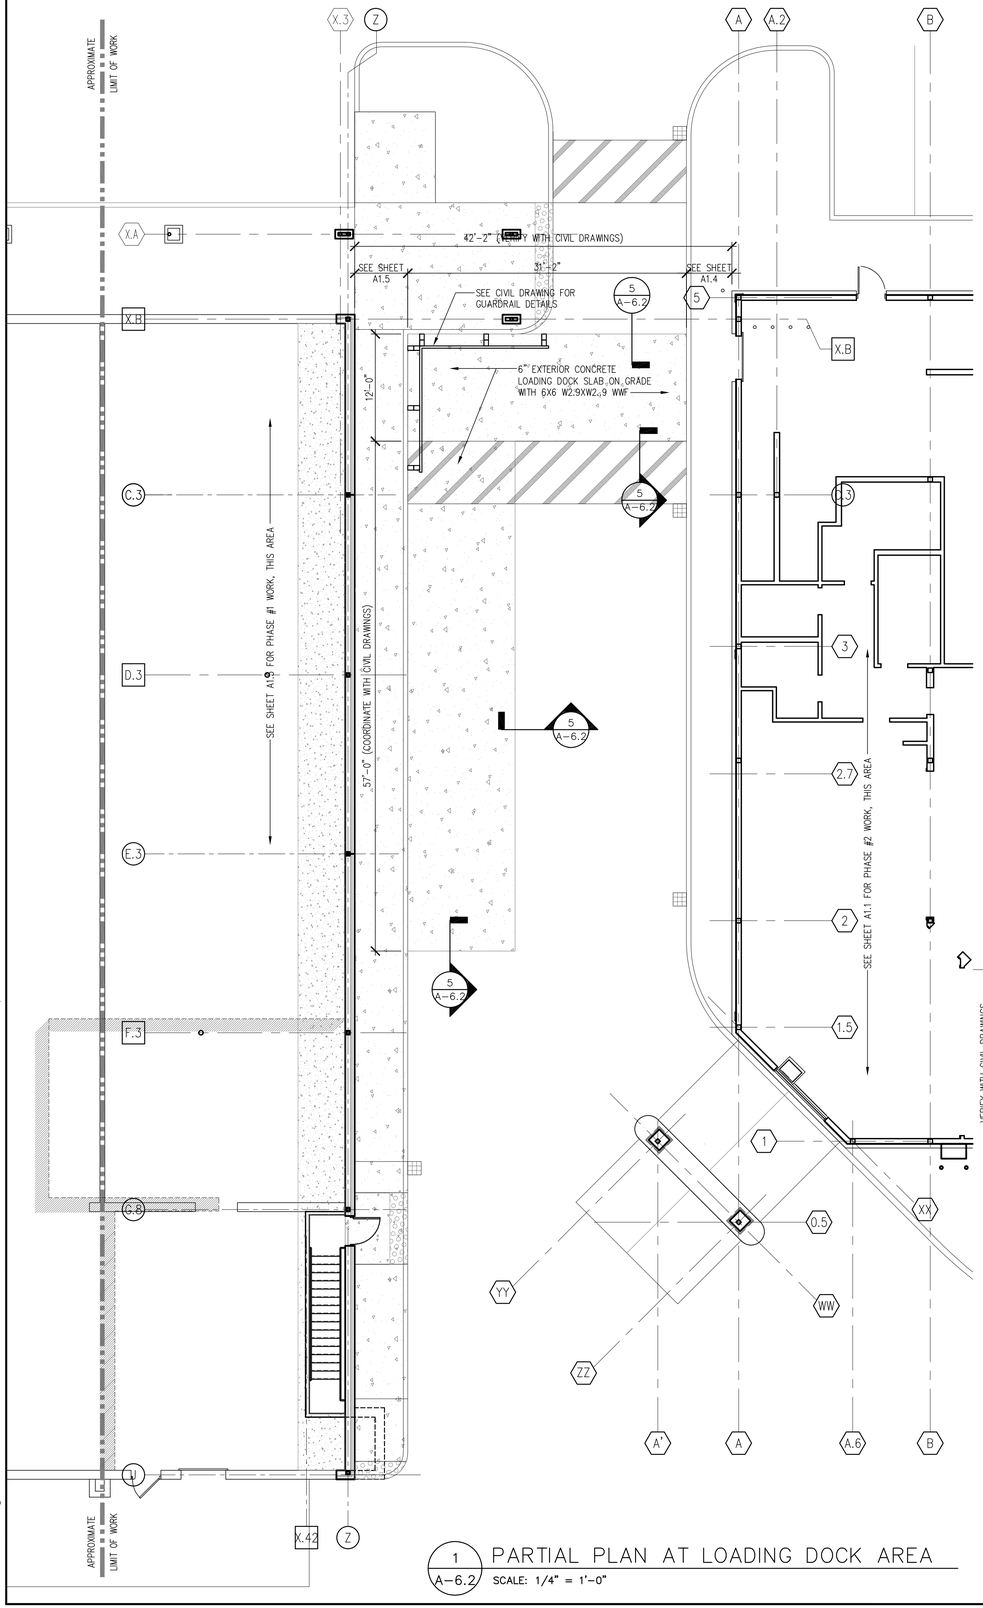


2 A-6.2 COMPACTOR / DUMPSTER ELEVATION
SCALE: 1/4" = 1'-0"




3 A-6.2 COMPACTOR / DUMPSTER ELEVATION
SCALE: 1/4" = 1'-0"

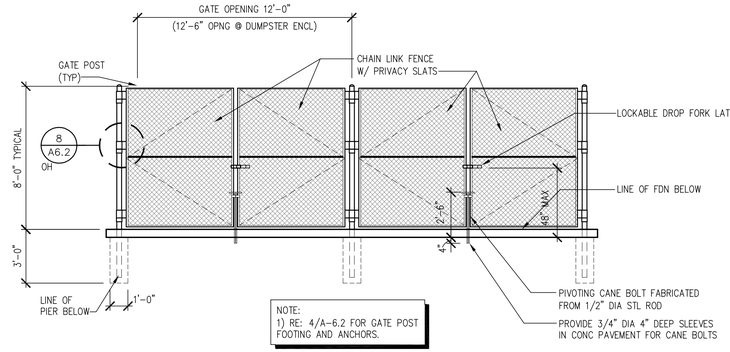


5 A-6.2 APRON DTL CONCRETE
SCALE: 1" = 1'-0"

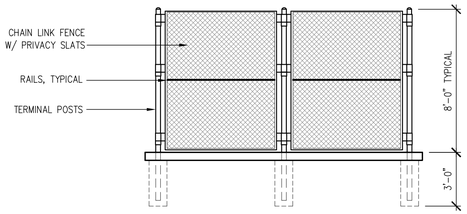


8 A-6.2 GATE HINGE DETAIL
SCALE: 1" = 1'-0"

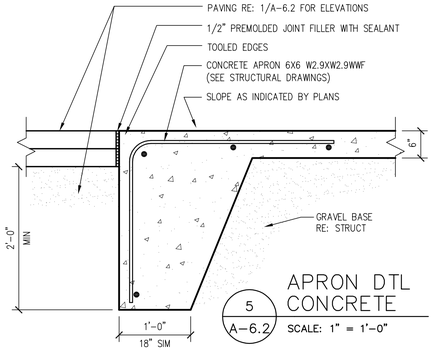


9 A-6.2 COMPACTOR / DUMPSTER PLAN
SCALE: 1/4" = 1'-0"

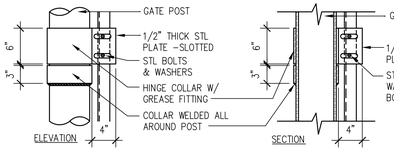


7 A-6.2 CONTROL JOINT DETAIL
SCALE: 1" = 1'-0"

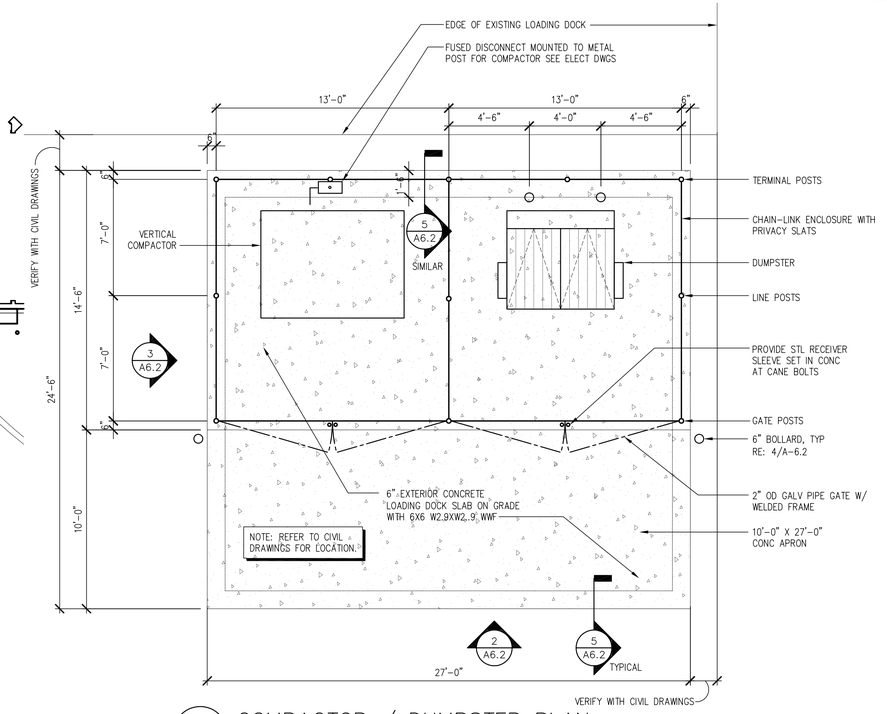


4 A-6.2 BOLLARD DETAIL
SCALE: 1/2" = 1'-0"

BKA Architects, Inc.
Architecture + Interiors
142 Crescent Street
Brockton, MA 02302
tel : 508.583.5603
fax : 508.584.2914
e-mail : bka@bkaarchs.com

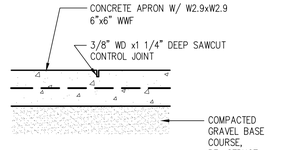CONSULTANT:

SEAL:

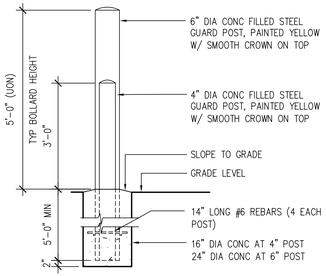CVS/pharmacy

NEW

STORE NUMBER: 329

NORTHGATE PLAZA
91 AUBURN STREET
PORTLAND, MAINE

DEVELOPER:

A & D REALTY, LLC
5 MILITIA DRIVE
LEXINGTON, MA 02421

REVISIONS:

DRAWING BY: RTK
DATE: 8/31/09
JOB NUMBER: 209017

TITLE:
ENLARGED PLANS & DETAILS

SHEET NUMBER:
A-6.2

COMMENTS:
ISSUED FOR CONSTRUCTION

Copyright © 2008 by BKA Architects, Inc. The architectural plans, drawings, specifications and other presentations on this sheet are and shall remain the property of BKA Architects, Inc. No part thereof shall be copied, disclosed to others, or used in connection with any work or project, other than the specified project for which they have been prepared and developed, without the express knowledge and written consent of BKA Architects, Inc.

P:\Retail_Proj\209017\CVS #329\Architectural\Sheets\209017_A62.DWG Sep 02, 2009 - 9:22 am RKUHN