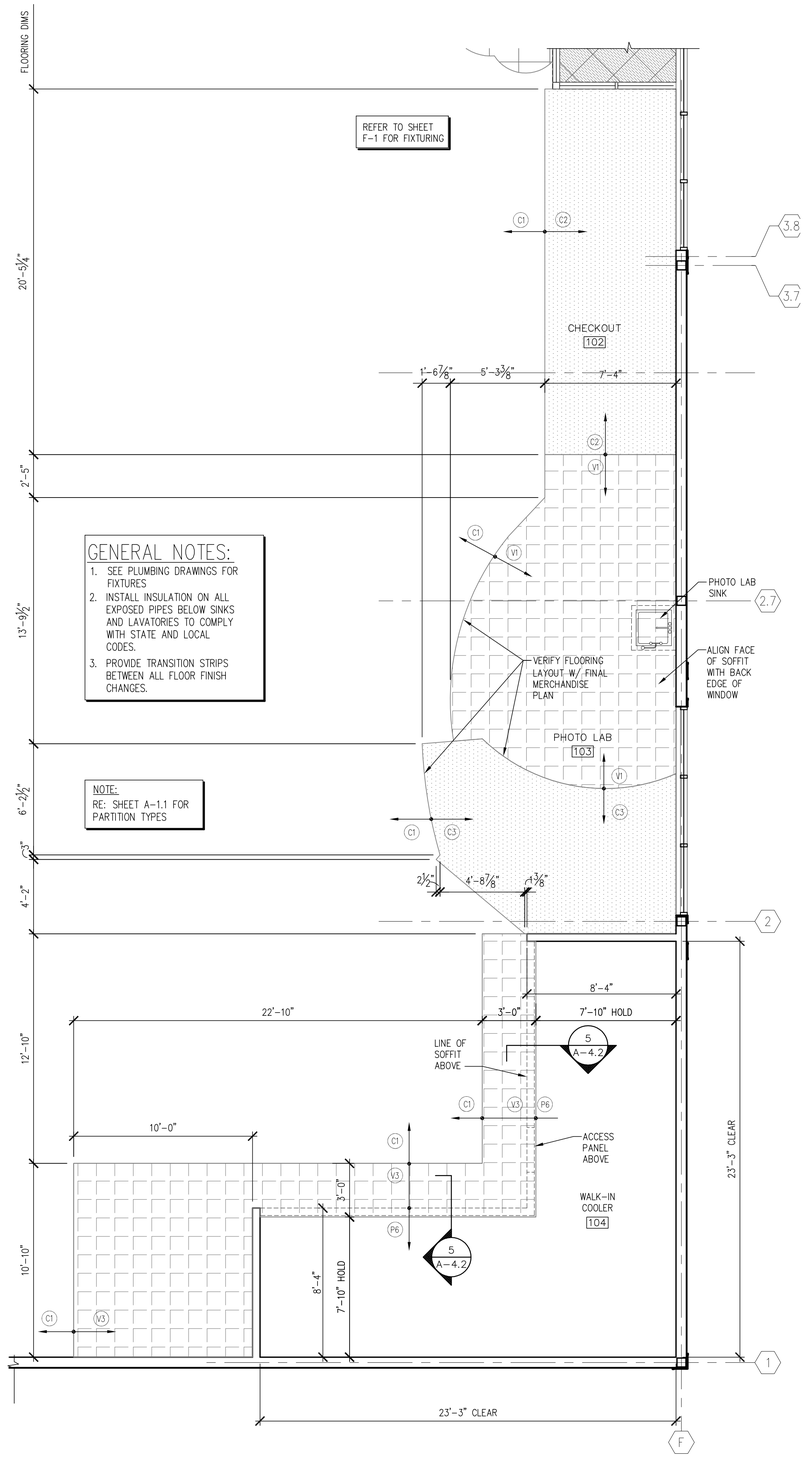

1 A-6.3 CHECKOUT AND PHOTO LAB
SCALE: 1/4" = 1'-0"

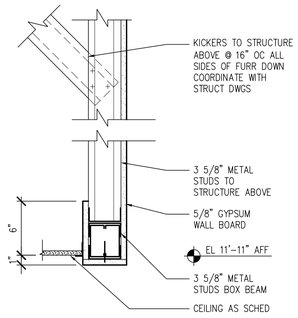

2 A-6.3 DETAIL AT VESTIBULE
SCALE: 1 1/2" = 1'-0"

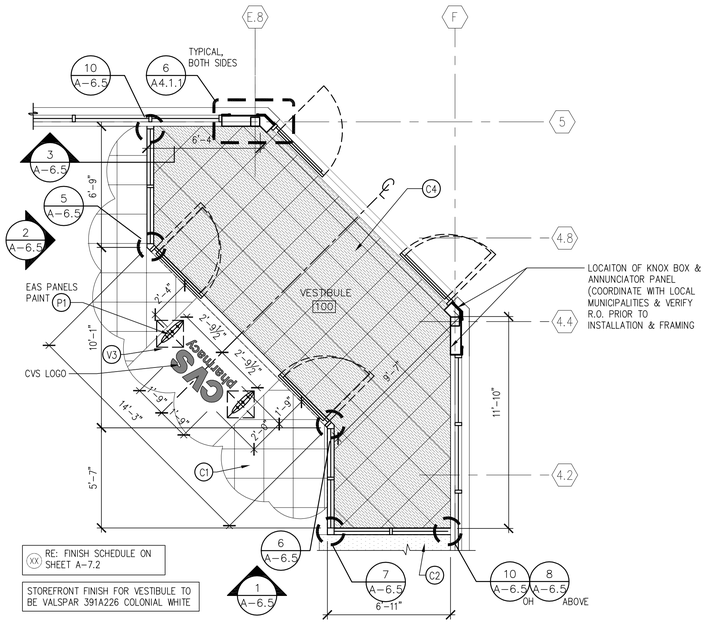

3 A-6.3 ENLARGED VESTIBULE
SCALE: 1/4" = 1'-0"

P:\Retail_Proj\209017\CVS #329\Architectural\Sheets\209017_A63.dwg Sep 02, 2009 - 9:23 am RKUHN

BKA Architects, Inc.
Architecture + Interiors
142 Crescent Street
Brockton, MA 02302
tel: 508.583.5603
fax: 508.584.2914
e-mail: bka@bkaarchs.com

CONSULTANT:

SEAL:

CVS/pharmacy

NEW

STORE NUMBER: 329

NORTHGATE PLAZA
91 AUBURN STREET
PORTLAND, MAINE

DEVELOPER:

A & D REALTY, LLC
5 MILITIA DRIVE
LEXINGTON, MA 02421

REVISIONS:

DRAWING BY: RTK
DATE: 8/31/09
JOB NUMBER: 209017

TITLE:
ENLARGED PLANS, DETAILS, & ELEVATIONS

SHEET NUMBER:
A-6.3

COMMENTS:
ISSUED FOR CONSTRUCTION

Copyright © 2006 by BKA Architects, Inc. The architectural plans, drawings, specifications and other presentations on this sheet are and shall remain the property of BKA Architects, Inc. No part hereof shall be copied, disclosed to others, or used in connection with any work or project, other than the specified project for which they have been prepared and developed, without the express knowledge and written consent of BKA Architects, Inc.