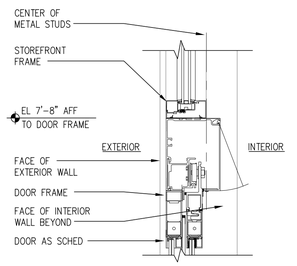

1 A-7.1 EXTERIOR VESTIBULE HEAD DETAIL
SCALE: 1 1/2" = 1'-0"

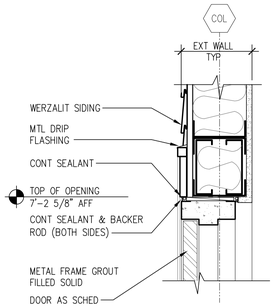

2 A-7.1 HEAD DETAIL
SCALE: 1 1/2" = 1'-0"

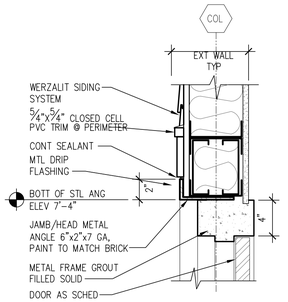

3 A-7.1 HEAD DETAIL
SCALE: 1 1/2" = 1'-0"

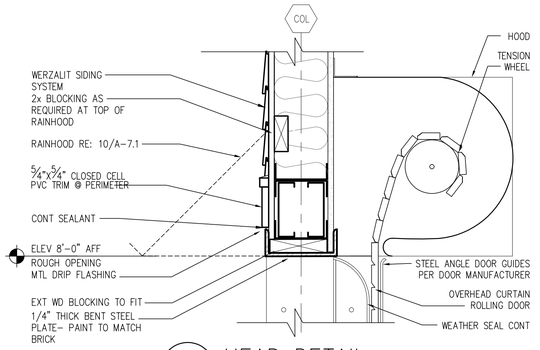

4 A-7.1 HEAD DETAIL
SCALE: 1 1/2" = 1'-0"

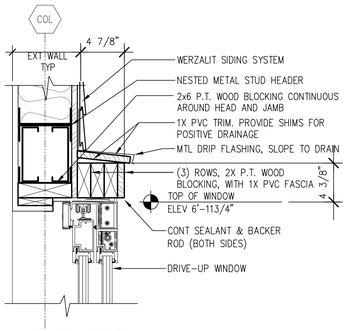

5 A-7.1 HEAD DETAIL @ DRIVE-THRU
SCALE: 1 1/2" = 1'-0"

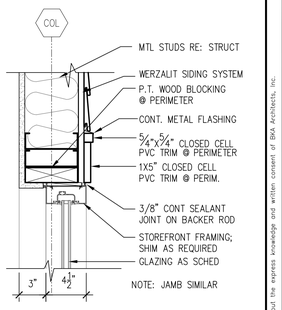

6 A-7.1 WINDOW HEAD & TYPICAL PVC TRIM DETAIL
SCALE: 1 1/2" = 1'-0"

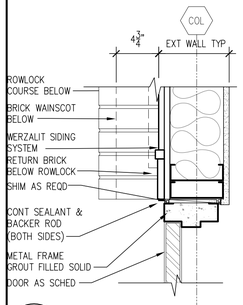

8 A-7.1 JAMB DETAIL
SCALE: 1 1/2" = 1'-0"

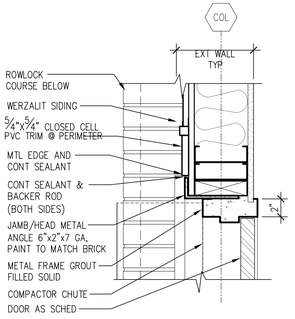

9 A-7.1 JAMB DETAIL
SCALE: 1 1/2" = 1'-0"

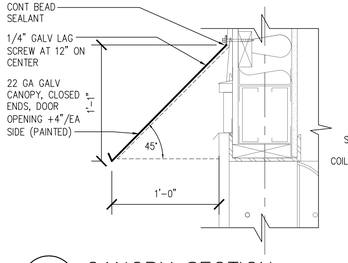

10 A-7.1 CANOPY SECTION
SCALE: 1 1/2" = 1'-0"
FOR ADDITIONAL INFORMATION FOR HEAD DETAIL RE: 4/A-7.1

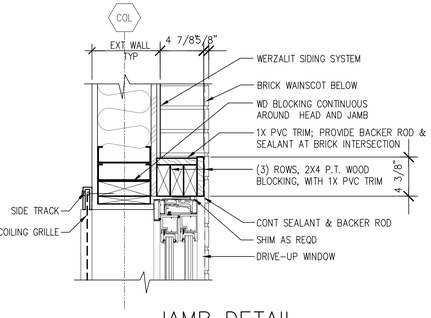

11A A-7.1 JAMB DETAIL @ DRIVE-THRU
SCALE: 1 1/2" = 1'-0"

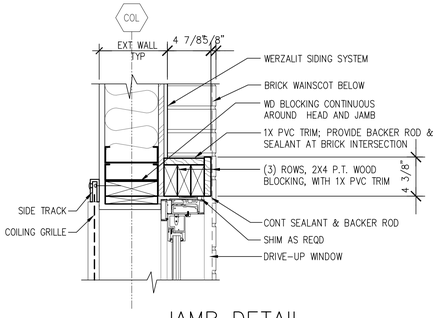

11B A-7.1 JAMB DETAIL @ DRIVE-THRU
SCALE: 1 1/2" = 1'-0"

7 A-7.1 NOT USED
SCALE: 1 1/2" = 1'-0"

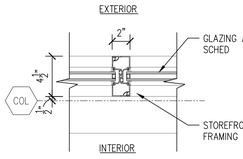

12 A-7.1 MULLION DETAIL
SCALE: 1 1/2" = 1'-0"

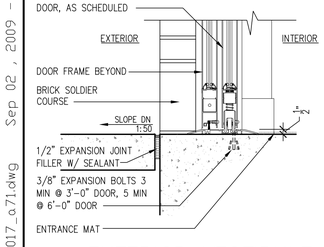

13 A-7.1 EXTERIOR VESTIBULE THRESH DETAIL
SCALE: 1 1/2" = 1'-0"

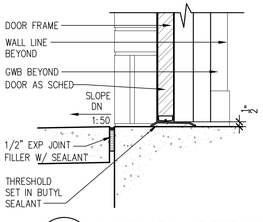

14 A-7.1 THRESH DETAIL
SCALE: 1 1/2" = 1'-0"

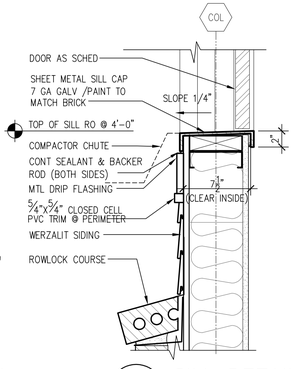

15 A-7.1 SILL DETAIL
SCALE: 1 1/2" = 1'-0"

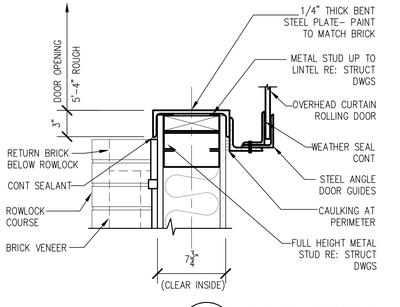

16 A-7.1 JAMB DETAIL
SCALE: 1 1/2" = 1'-0"

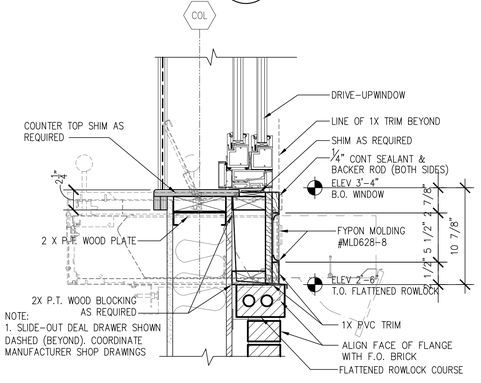

17 A-7.1 SILL DETAIL
SCALE: 1 1/2" = 1'-0"

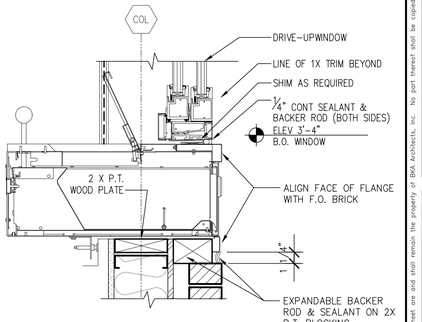

18 A-7.1 SILL DETAIL
SCALE: 1 1/2" = 1'-0"

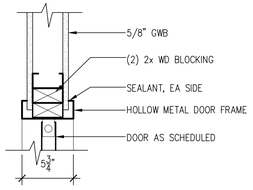

19 A-7.1 JAMB/ HEAD SIM
SCALE: 1 1/2" = 1'-0"

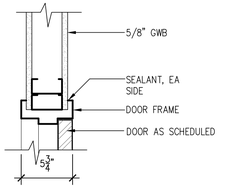

TYPICAL HOLLOW METAL DOOR IN GWB CONSTRUCTION

20 A-7.1 JAMB/ HEAD SIM
SCALE: 1 1/2" = 1'-0"

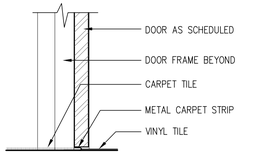

21 A-7.1 THRESH DETAIL
SCALE: 1 1/2" = 1'-0"

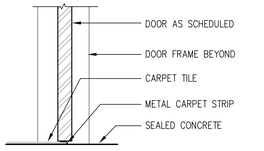

22 A-7.1 THRESH DETAIL
SCALE: 1 1/2" = 1'-0"

GENERAL SHEET NOTES:
1. IN ORDER TO MAINTAIN AIR BARRIER, ALL ROUGH OPENING HEAD, JAMBS & SILLS TO BE WRAPPED IN TYVEK COMMERCIAL WRAP, AND PEEL & STICK MEMBRANE. SEE AIR BARRIER NOTES IN "DESIGN CRITERIA CHART" (SHEET A5.0)

BKA Architects, Inc.
Architecture + Interiors
142 Crescent Street
Brockton, MA 02302
tel : 508.583.5603
fax : 508.584.2914
e-mail : bka@bkaarchs.com

CONSULTANT:

SEAL:

CVS/ pharmacy

NEW

STORE NUMBER: 329

NORTHGATE PLAZA
91 AUBURN STREET
PORTLAND, MAINE

DEVELOPER:

A & D REALTY, LLC
5 MILITIA DRIVE
LEXINGTON, MA 02421

REVISIONS:

DRAWING BY: RTK
DATE: 8/31/09
JOB NUMBER: 209017
TITLE: DOOR & WINDOW DETAILS
SHEET NUMBER: A-7.1
COMMENTS: ISSUED FOR CONSTRUCTION

Copyright © 2008 by BKA Architects, Inc. The architectural plans, drawings, designs, specifications and other arrangements on this sheet are and shall remain the property of BKA Architects, Inc. No part thereof shall be copied, disclosed to others, or used in connection with any work or project, other than the specified project for which they have been prepared and developed, without the express knowledge and written consent of BKA Architects, Inc.

P:\Retail_Proj\209017\CVS #329\Architectural\Sheets\209017_a7.dwg Sep 02, 2009 - 9:24 am RKUHN