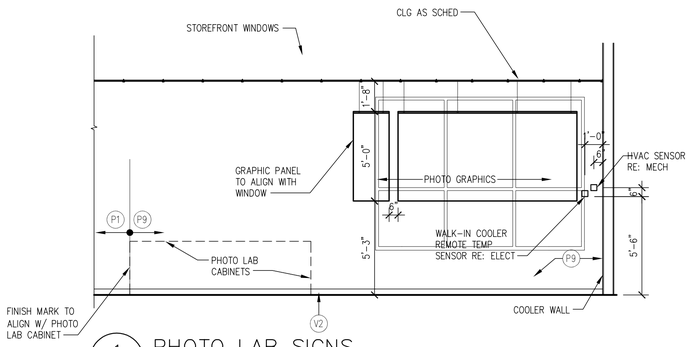

1 A-8.1 PHOTO LAB SIGNS

SCALE: 1/4" = 1'-0"

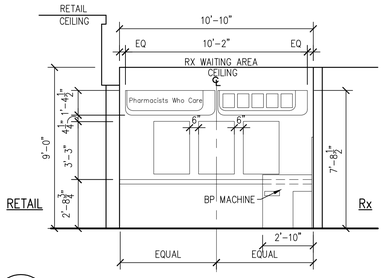

2 A-8.1 PHARMACY WAITING AREA SIGNS

SCALE: 1/4" = 1'-0"

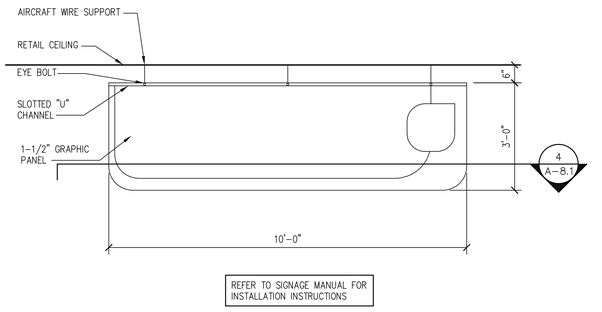

3 A-8.1 GRAPHIC PANELS ELEVATION (TYP)

SCALE: 1/2" = 1'-0"

4 A-8.1 GRAPHIC PANELS SECTION (TYP)

SCALE: 1/2" = 1'-0"

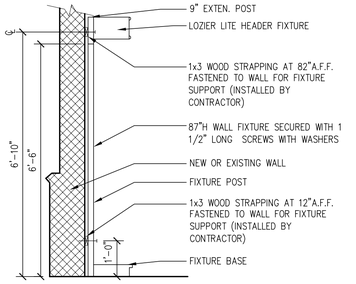

5 A-8.1 WALL UNIT SUPPORT DETAIL LOZIER FIXTURE

SCALE: 1/2" = 1'-0"

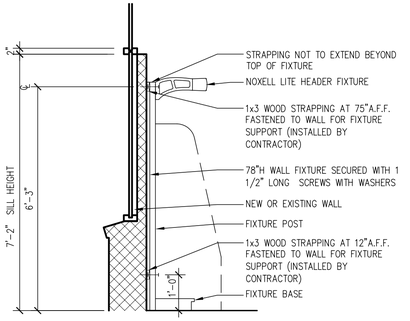

6 A-8.1 WALL UNIT SUPPORT DETAIL NOXELL FIXTURE

SCALE: 1/2" = 1'-0"

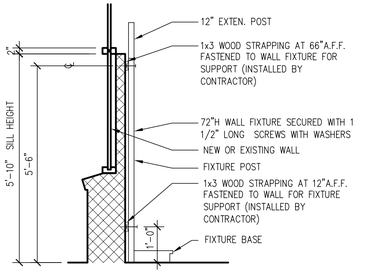

7 A-8.1 WALL UNIT SUPPORT DETAIL LOZIER FIXTURE

SCALE: 1/2" = 1'-0"

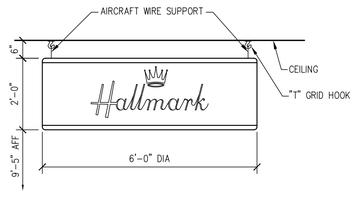

8 A-8.1 HALLMARK SIGNAGE DETAIL

SCALE: 1/2" = 1'-0"

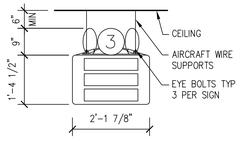

9 A-8.1 AISLE GUIDE SUSPENSION DETAIL

SCALE: 1/2" = 1'-0"

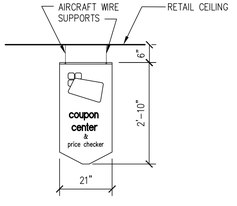

10 A-8.1 COUPON/ PRICE SIGNAGE DETAIL

SCALE: 1/2" = 1'-0"

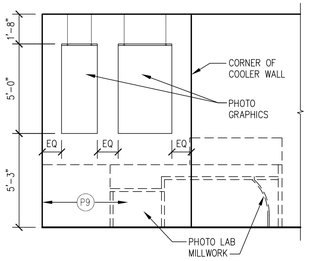

11 A-8.1 PHOTO LAB SIGNS

SCALE: 1/4" = 1'-0"

12 A-8.1 NOT USED

SCALE: 1" = 1'-0"

BKA Architects, Inc.
Architecture + Interiors
142 Crescent Street
Brockton, MA 02302
tel : 508.583.5603
fax : 508.584.2914
e-mail : bka@bkaarchs.com

CONSULTANT:

SEAL:

CVS/ pharmacy

NEW

STORE NUMBER: 329

NORTHGATE PLAZA
91 AUBURN STREET
PORTLAND, MAINE

DEVELOPER:

A & D REALTY, LLC
5 MILITIA DRIVE
LEXINGTON, MA 02421

REVISIONS:

DRAWING BY: RTK
DATE: 8/31/09
JOB NUMBER: 209017

TITLE:
SIGNAGE DETAILS

SHEET NUMBER:
A-8.1

COMMENTS:
ISSUED FOR CONSTRUCTION

Copyright © 2009 by BKA Architects, Inc. The architectural plans, drawings, designs, specifications and other arrangements on this sheet are and shall remain the property of BKA Architects, Inc. No part thereof shall be copied, disclosed to others, or used in connection with any work or project, other than the specified project for which they have been prepared and developed, without the express knowledge and written consent of BKA Architects, Inc.

P:\Retail_Proj\209017\CVS #329\Architectural\Sheets\209017_a81.dwg Sep 02, 2009 - 9:27 am RKUHN