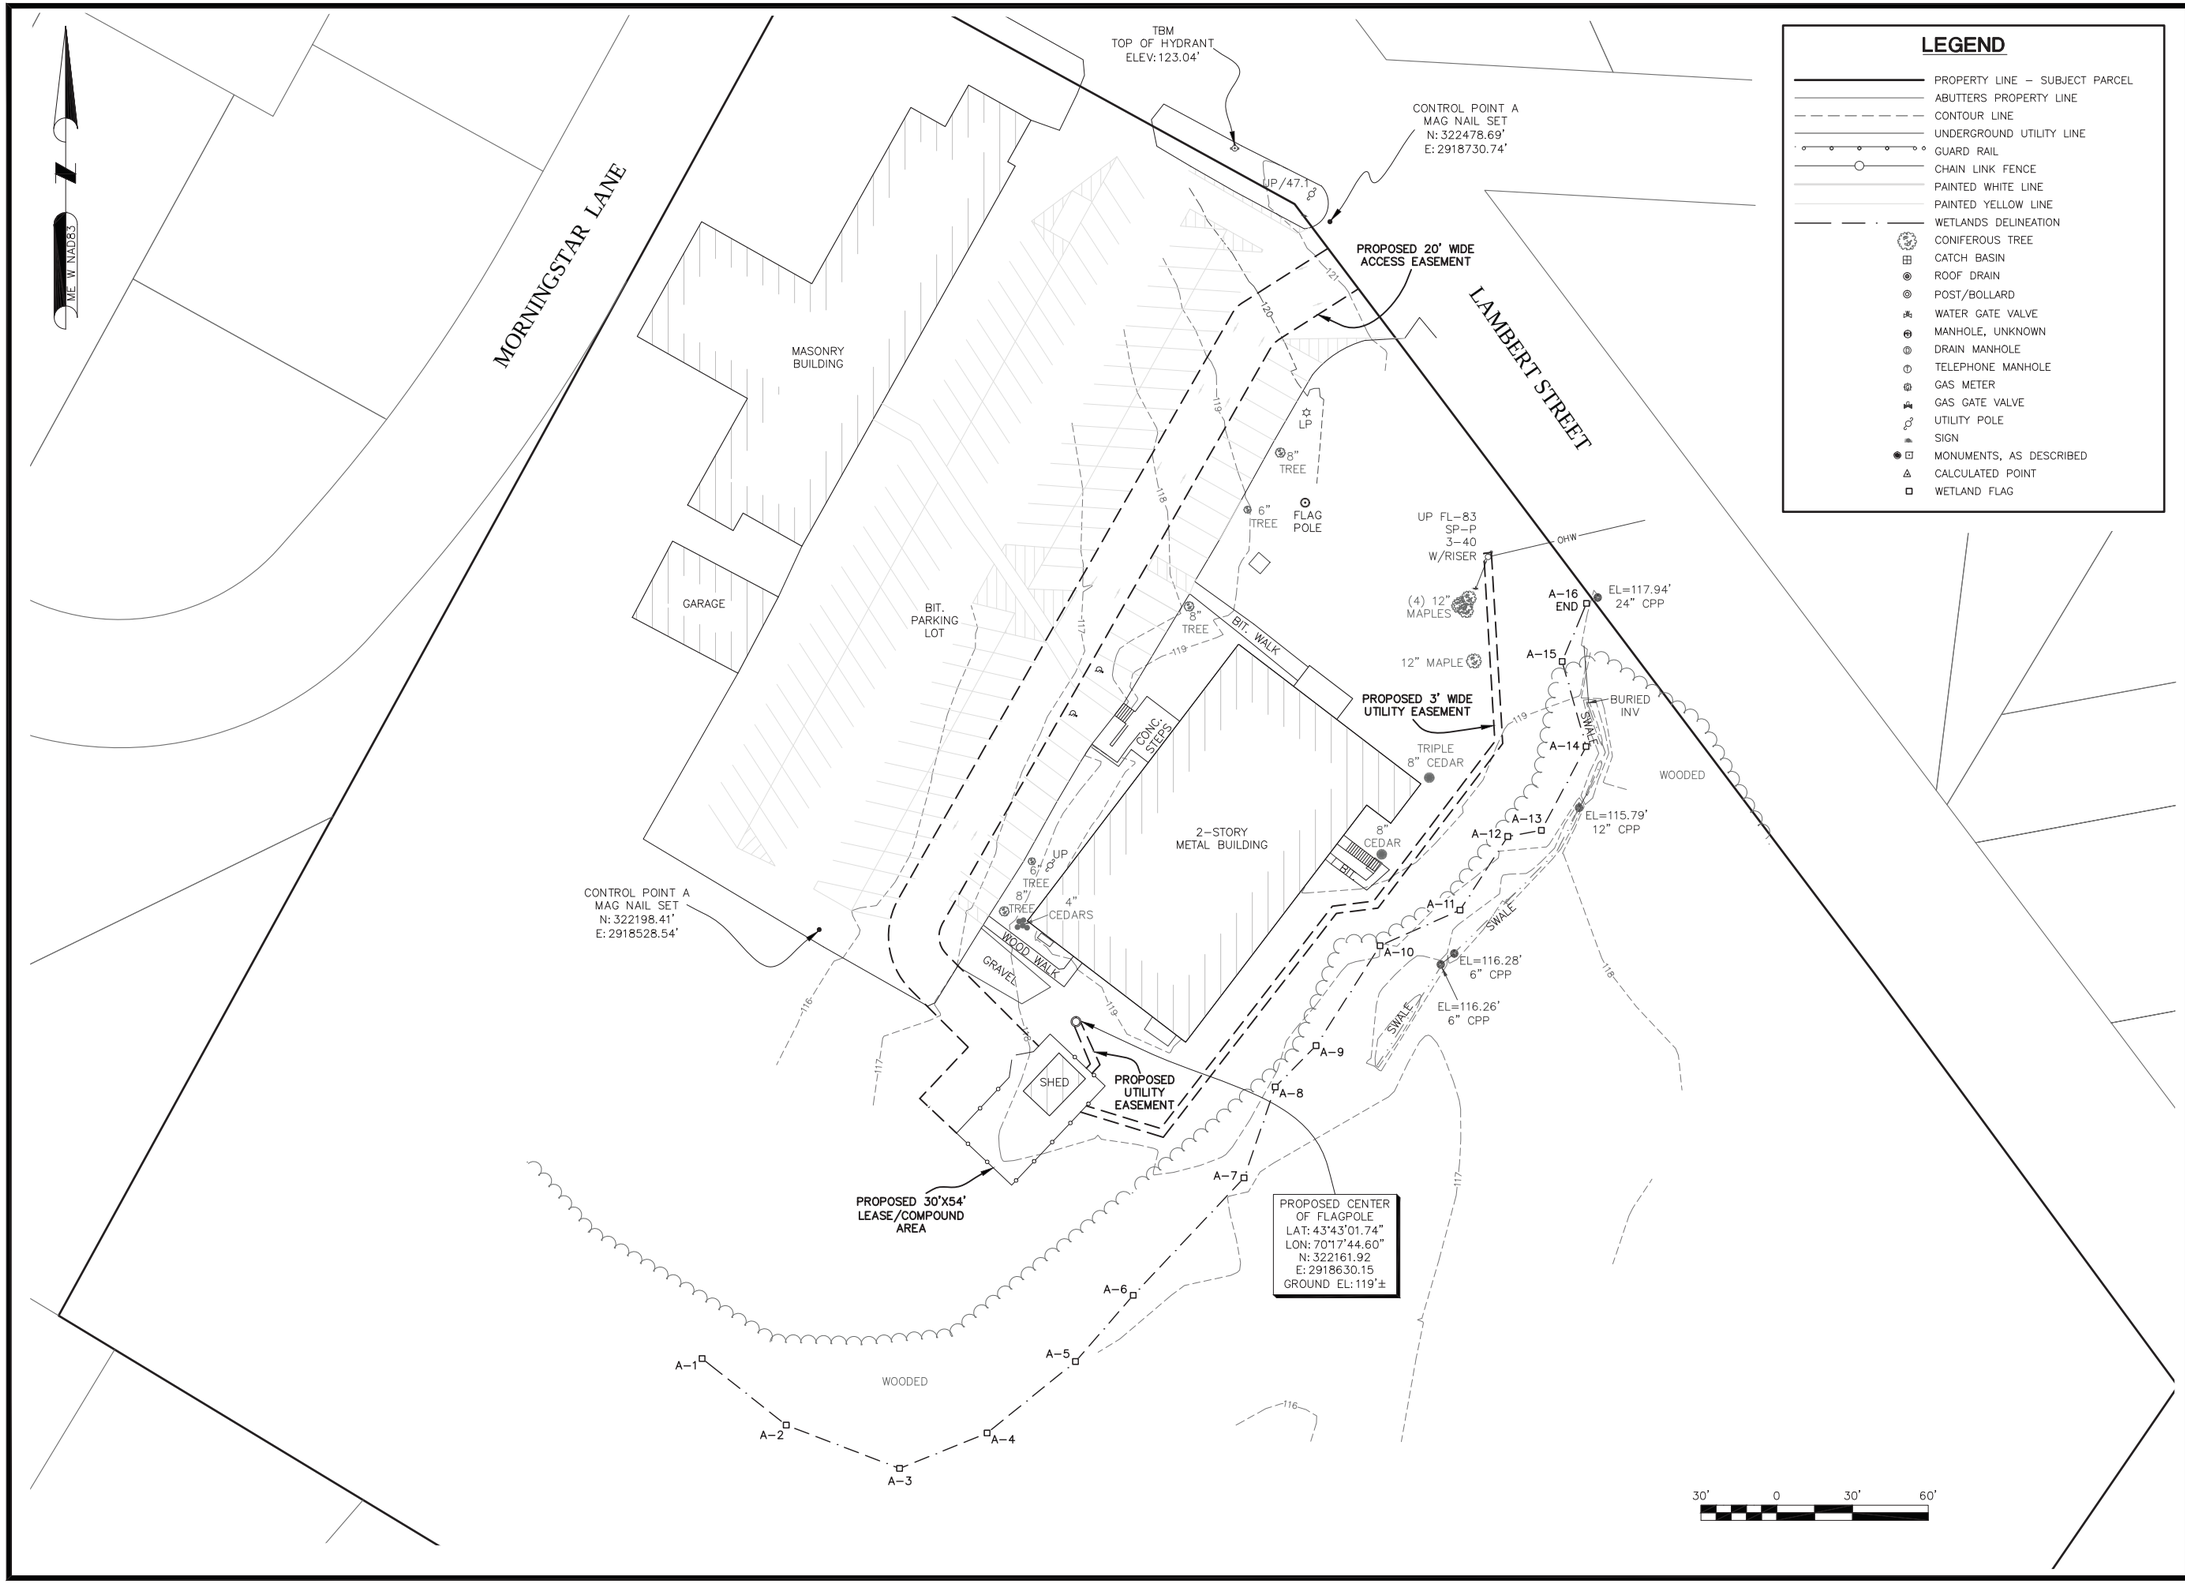

LEGEND

- PROPERTY LINE – SUBJECT PARCEL
- ABUTTERS PROPERTY LINE
- CONTOUR LINE
- UNDERGROUND UTILITY LINE
- GUARD RAIL
- CHAIN LINK FENCE
- PAINTED WHITE LINE
- PAINTED YELLOW LINE
- WETLANDS DELINEATION
- CONIFEROUS TREE
- CATCH BASIN
- ROOF DRAIN
- POST/BOLLARD
- WATER GATE VALVE
- MANHOLE, UNKNOWN
- DRAIN MANHOLE
- TELEPHONE MANHOLE
- GAS METER
- GAS GATE VALVE
- UTILITY POLE
- SIGN
- MONUMENTS, AS DESCRIBED
- CALCULATED POINT
- WETLAND FLAG

PREPARED FOR:

verizonwireless
400 FRIBERG PARKWAY
WESTBOROUGH, MA 01581
(508) 330-3330 TEL

Hudson Design Group LLC
1600 OSGOOD STREET
BUILDING 20 NORTH, SUITE 3090
N. ANDOVER, MA 01845
TEL: (978) 557-5553
FAX: (978) 336-5586

NORTHEAST SURVEY CONSULTANTS
116 Pleasant St. Ste. 302
P.O. Box 109
Easthampton, MA 01027
(413) 203-5144
northeastsurvey.com

STATE OF MAINE
DANIEL F. STASZ
2268
PROFESSIONAL LAND SURVEYOR

DANIEL F. STASZ, PLS #2268

CHECKED BY: BCF

APPROVED BY: DFS

SUBMITTALS

REV.	DATE	DESCRIPTION	BY
0	07/01/15	ISSUED FOR REVIEW	BCF

SITE NAME:
PORTLAND 3 ME

SITE ADDRESS:
476 SUMMIT STREET
PORTLAND, ME 04103

SHEET TITLE
EXISTING CONDITIONS

SHEET NUMBER
C-2