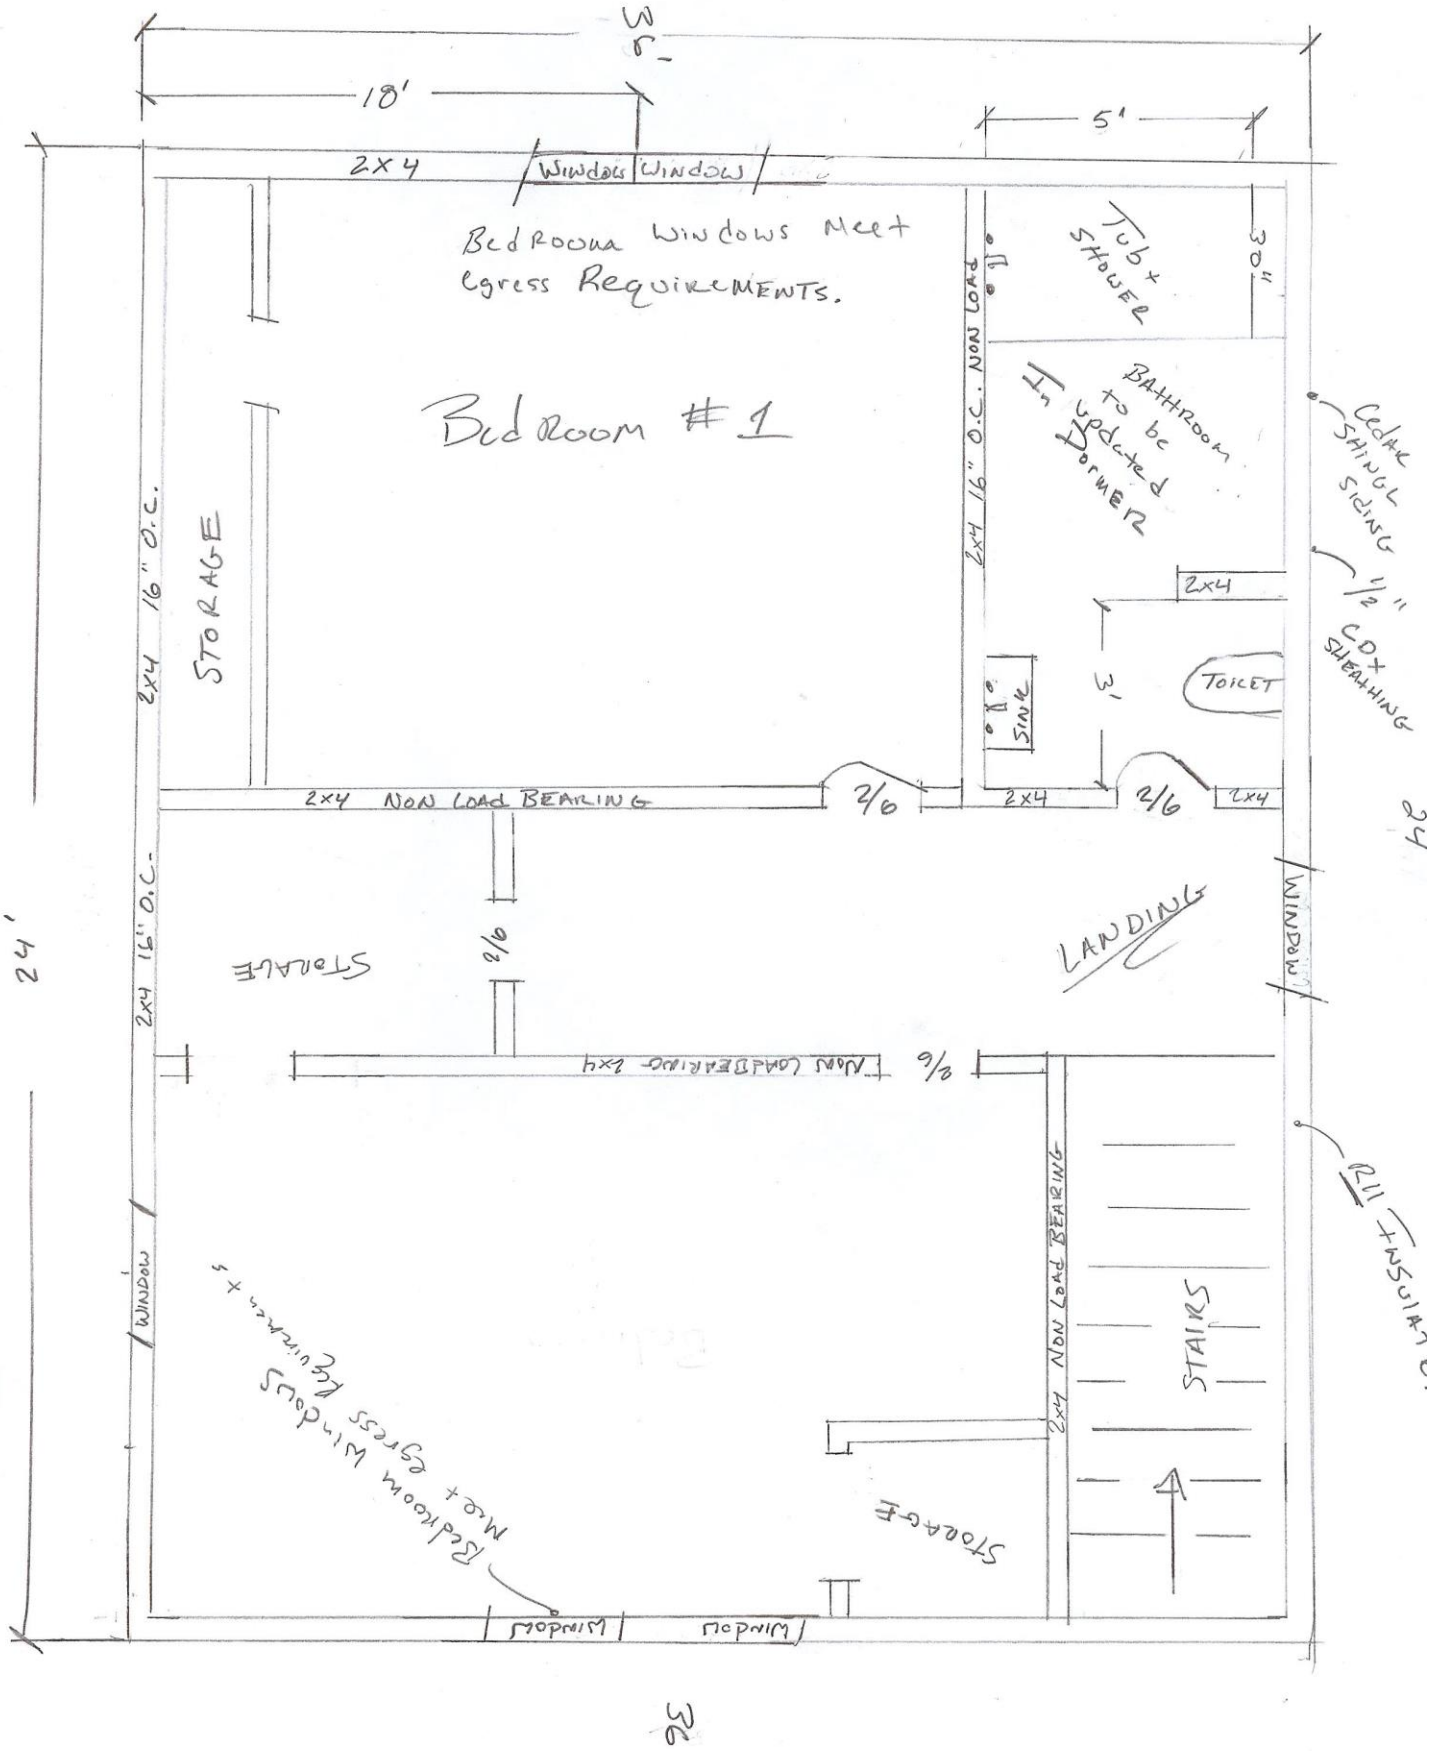2nd Flook Plan