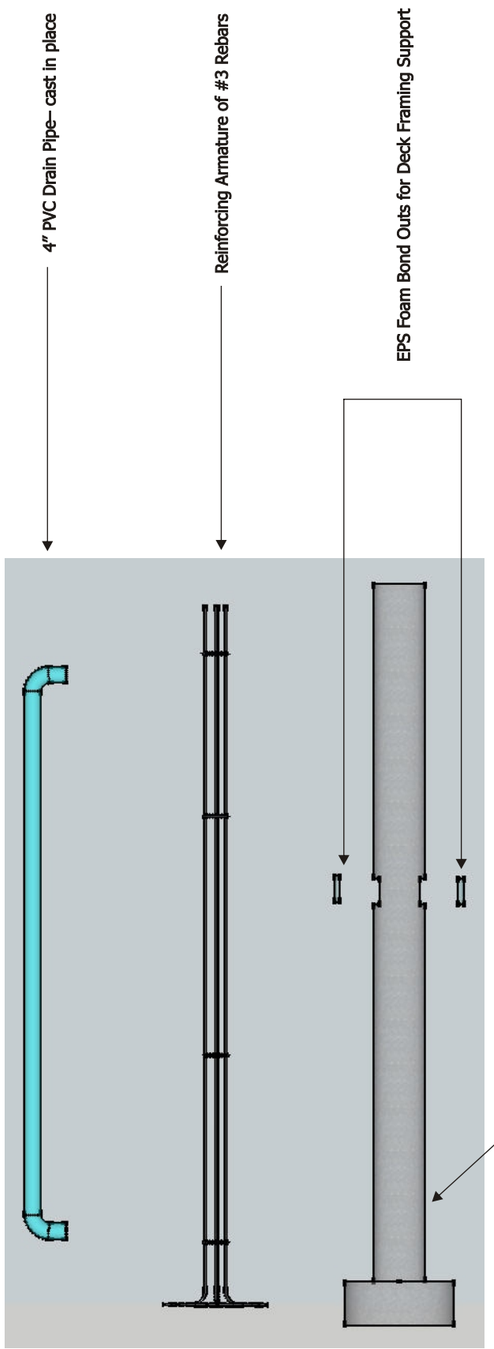

As-Built Column

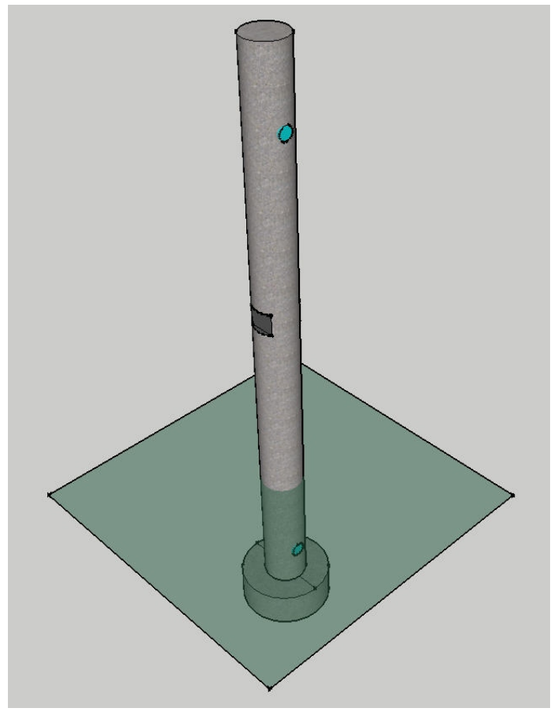

Poured Concrete Column and Footing

X-Ray View of Poured Column and Footing

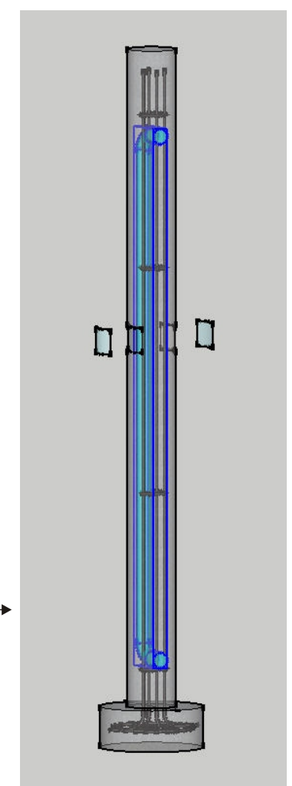

Concrete Column Details

13

Scale: None (as shown)

Material:

5,000 psi Self-Consolidating Concrete (SCC), pea-stone mix, pumped and vibrated

Reinforcement:

4- #3 rebars, bent and ringed as shown in diagram

Cast-ins:

4" PVC gutter down spout conductor, installed on every other column

Bond-outs:

Form inserts made of EPS foam for porch deck framing support once removed

Footing Size: 30" diameter by 12" deep

Column Size: 14" diameter by 16' high, more or less

Form work used:

Fastube by FabForm, Inc.

Revisions

Date	Description

Owners: Frederick A. & Colleen R. Writt
Contact Telephone #: 207-653-5347

Residence & A.D.U. at 15 Morningstar Lane, Portland, ME 04103