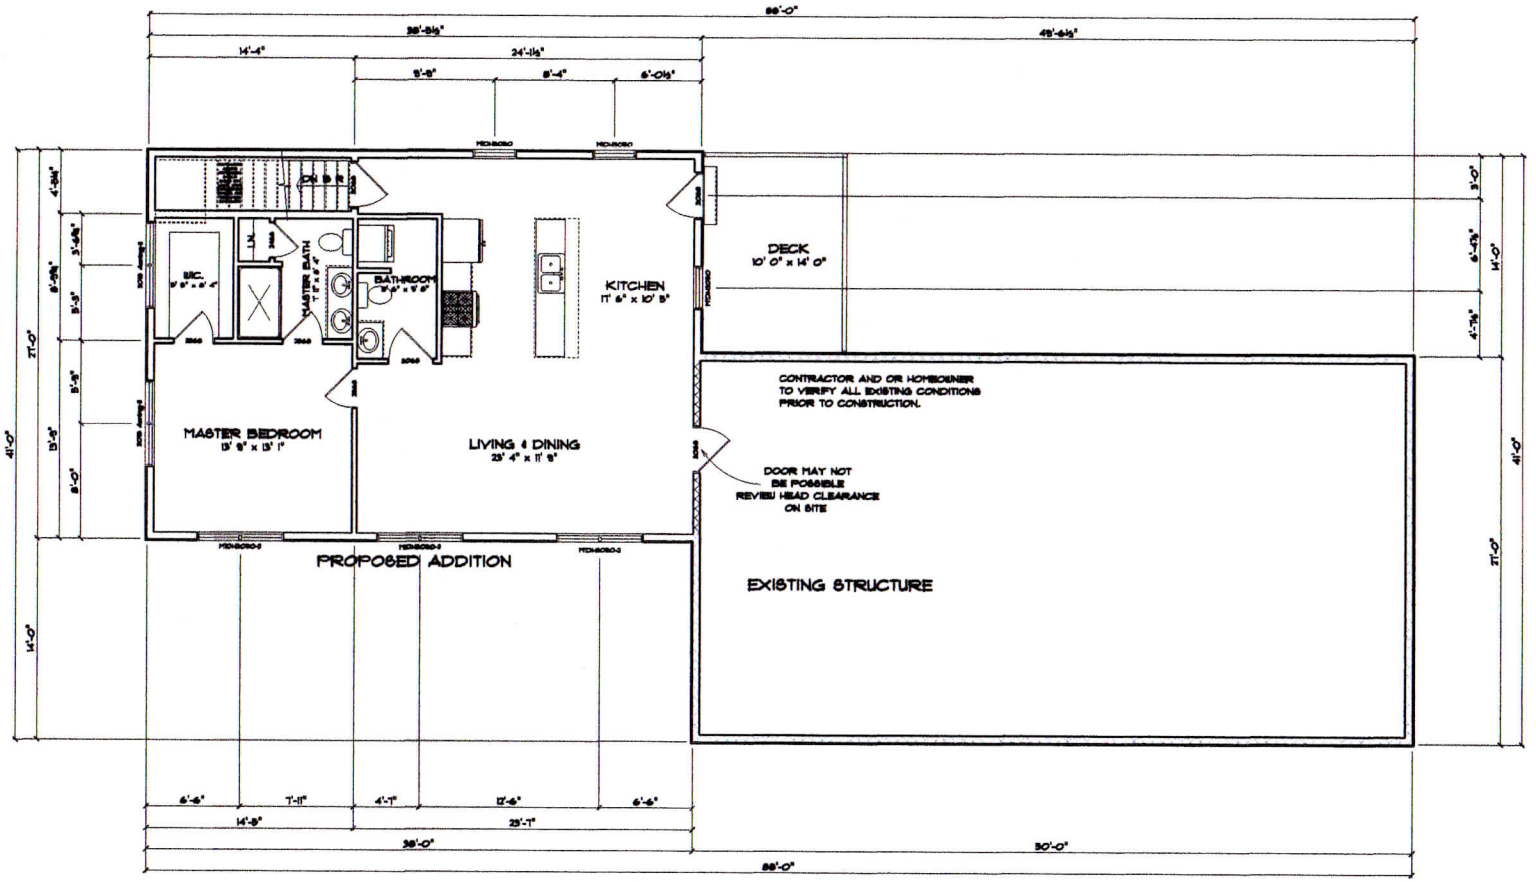

FIRST FLOOR
SCALE: 1/4" = 1'-0"

PETER BROGAN

PORTLAND

ADM042

Hammond Lumber Company

HAMMOND LUMBER COMPANY